SAFER STREETS INDIAN WELLS

CALIFORNIA

December 12, 2024

Agenda

- Overview, Timeline
- Present Eldorado Drive Options
- Present Fairway Drive Options
- Present Intersection Options
  - Fairway/Rancho Palmeras Drive
  - Fairway/Eldorado Drive

Meet the team

Ken Seumalo
Public Works Director
City of Indian Wells

Dina Purvis
Assistant Public Works Director
City of Indian Wells

Tim Dzmura
Project Manager
City of Indian Wells

Ryan Zellers
Project Manager
Michael Baker Int'l

Rachel Fabian
Transportation Planner/Outreach
Michael Baker Int'l

Audrey Nickerson
Outreach
Michael Baker Int'l

Scott Rice, ASLA, CASp
President/Principal Landscape Architect
CWDG


Allison Rush, ASLA, CASp
Director of Creativity + Design/ Senior Landscape Architect
CWDG

OVERVIEW

- The City of Indian Wells is focusing on accessibility and alternative transportation needs to better serve residents. The first phase being considered includes considerations along Fairway Drive and Eldorado Drive



Concept Approval Timeline

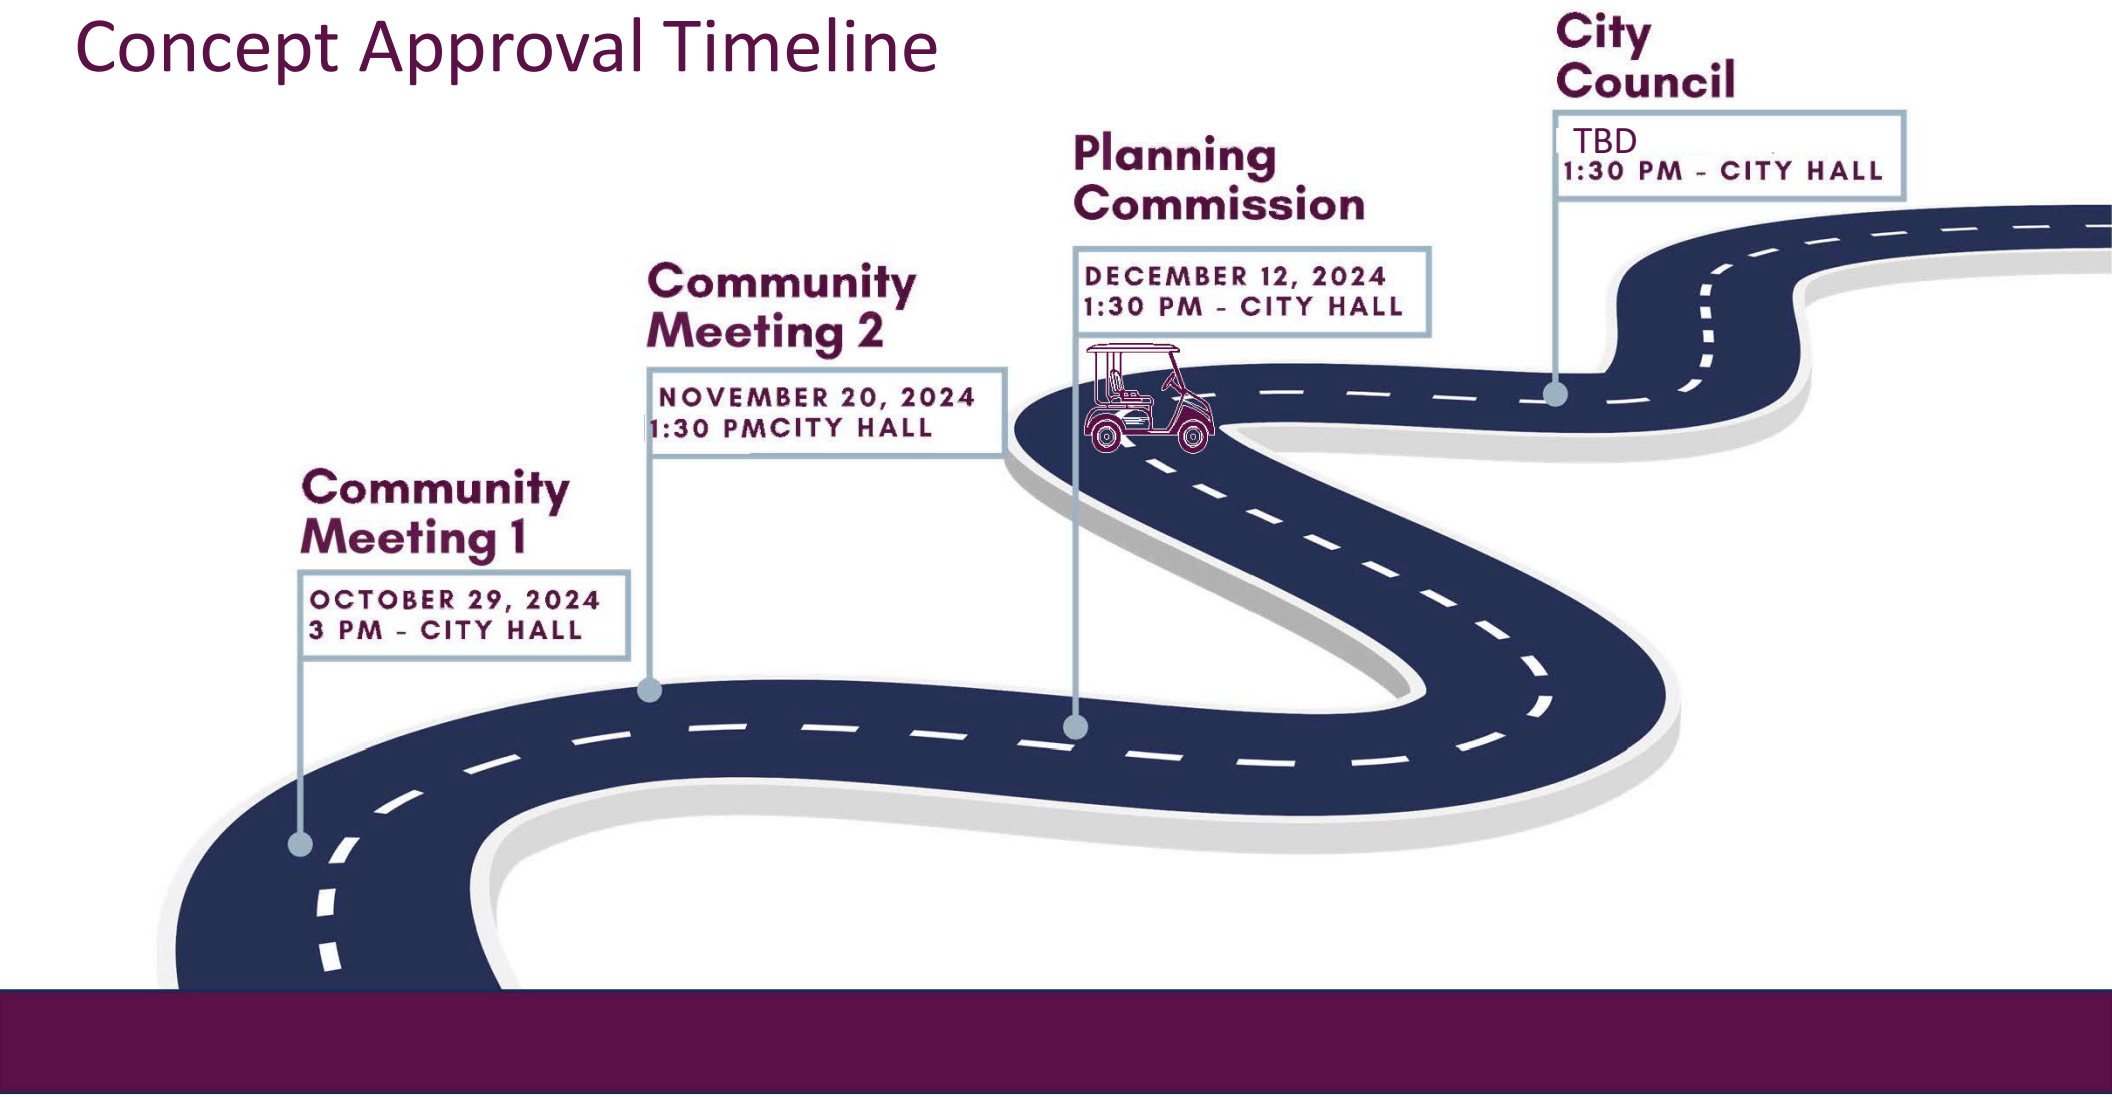



Eldorado Drive Existing Conditions

Eldorado Drive



ELDORADO DRIVE PROPOSED STREET IMPROVEMENTS

INDIAN WELLS SAFER STREETS


DECEMBER 3, 2024

Michael Baker INTERNATIONAL

COMMUNITY WORKS DESIGN GROUP

Eldorado Drive

PLAN VIEW

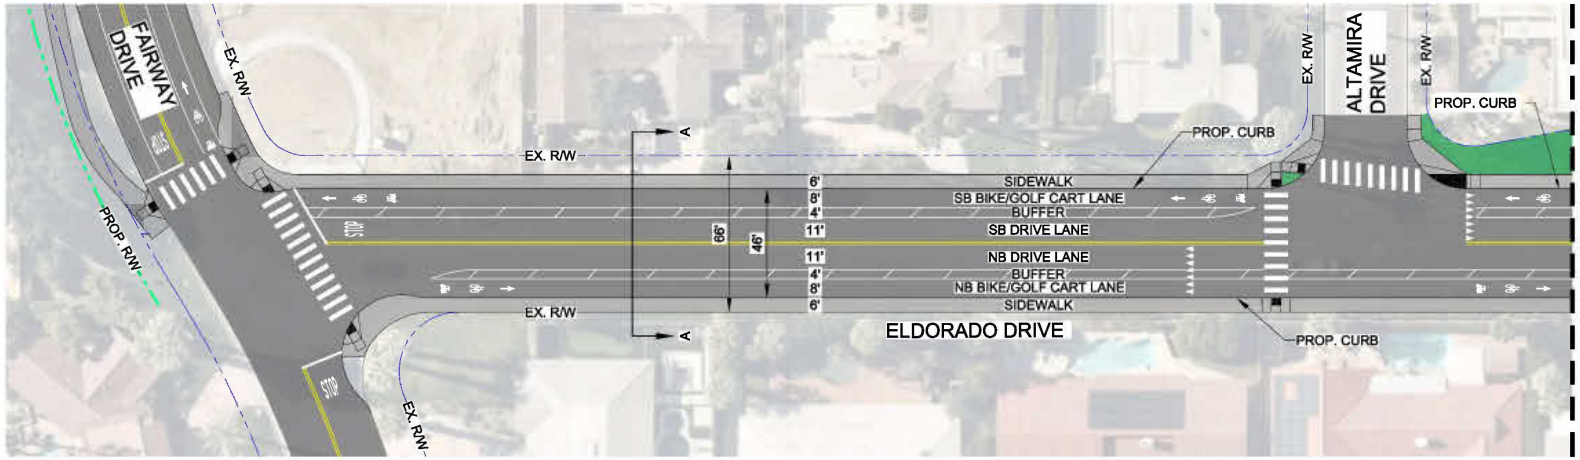


SECTION A-A



KEY POINTS


NORTH BOUND
- SINGLE 11' TRAVEL LANE
- BIKE LANE WITH STRIPED BUFFER
- 6' CURB ADJACENT SIDEWALK
-SIDEWALK EXTENDS 1' EAST OF EXISTING CURB FACE.

SOUTH BOUND
- SINGLE 11' TRAVEL LANE
- BIKE LANE WITH STRIPED BUFFER
- 6' CURB ADJACENT SIDEWALK
-SIDEWALK EXTENDS 6' EAST OF EXISTING CURB FACE. EXISTING CURB FACE AT PROPOSED BACK OF SIDEWALK.

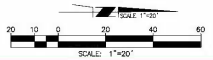


Eldorado Drive

PLAN VIEW

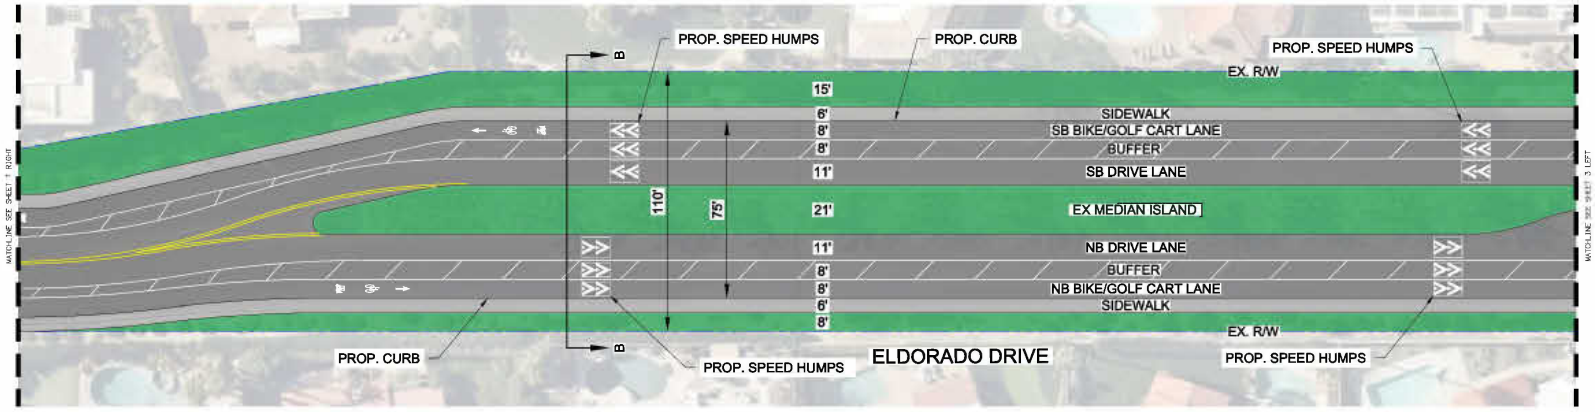

SECTION B-B

Eldorado Drive (Altamira Drive to Osage Trail)

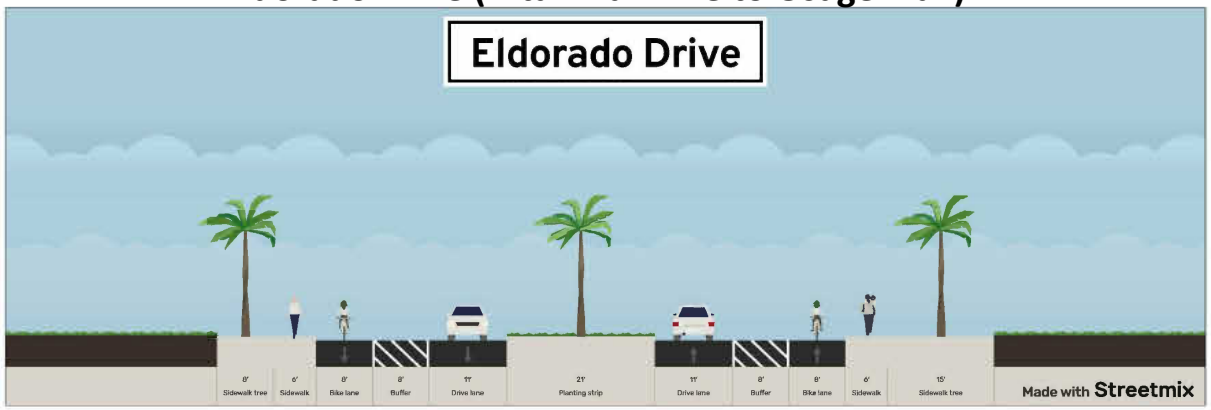

KEY POINTS

SINGLE 11' TRAVEL LANE IN EACH DIRECTION, CROSWALKS AND DEDICATED LEFT TURN POCKETS AT ALL INTERSECTIONS, SPEED HUMPS


NORTH BOUND
- 8' BIKE/GOLF CART LANE AT GRADE WITH ISLAND BUFFER
- 6' CURB ADJACENT SIDEWALK
-SIDEWALK EXTENDS 1' EAST OF EXISTING CURB FACE.
-BULB OUTS ON OSAGE TRAIL WITH DIRECTIONAL CURB RAMPS

SOUTH BOUND
- BIKE/GOLF CART LANE AT GRADE WITH ISLAND BUFFER
- 6' CURB ADJACENT SIDEWALK
-SIDEWALK EXTENDS 6' EAST OF EXISTING CURB FACE. EXISTING CURB FACE AT PROPOSED BACK OF SIDEWALK.

EXISTING MEDIAN ISLAND TO REMAIN IN PLACE

Eldorado Drive

PLAN VIEW

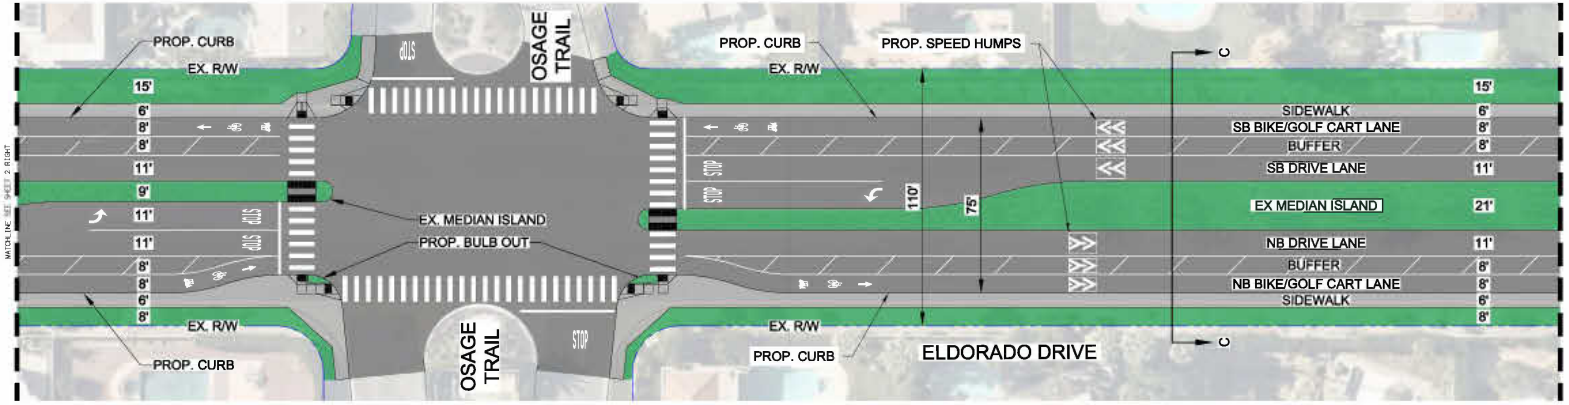

SECTION C-C



KEY POINTS

SINGLE 11' TRAVEL LANE IN EACH DIRECTION, DEDICATED LEFT TURN POCKETS AT ALL INTERSECTIONS, SPEED HUMPS


NORTH BOUND
- 8' BIKE/GOLF CART LANE AT GRADE WITH ISLAND BUFFER
- 6' CURB ADJACENT SIDEWALK
-SIDEWALK EXTENDS 1' EAST OF EXISTING CURB FACE.

SOUTH BOUND
- BIKE/GOLF CART LANE AT GRADE WITH ISLAND BUFFER
- 6' CURB ADJACENT SIDEWALK
-SIDEWALK EXTENDS 6' EAST OF EXISTING CURB FACE. EXISTING CURB FACE AT PROPOSED BACK OF SIDEWALK.


EXISTING MEDIAN ISLAND TO REMAIN IN PLACE

Eldorado Drive

PLAN VIEW

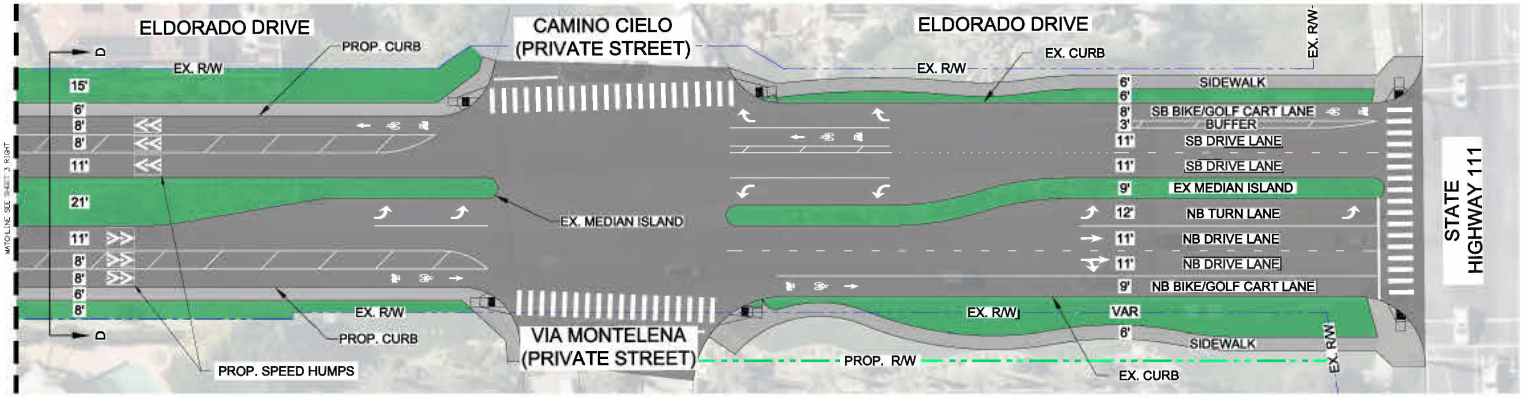

SECTION D-D

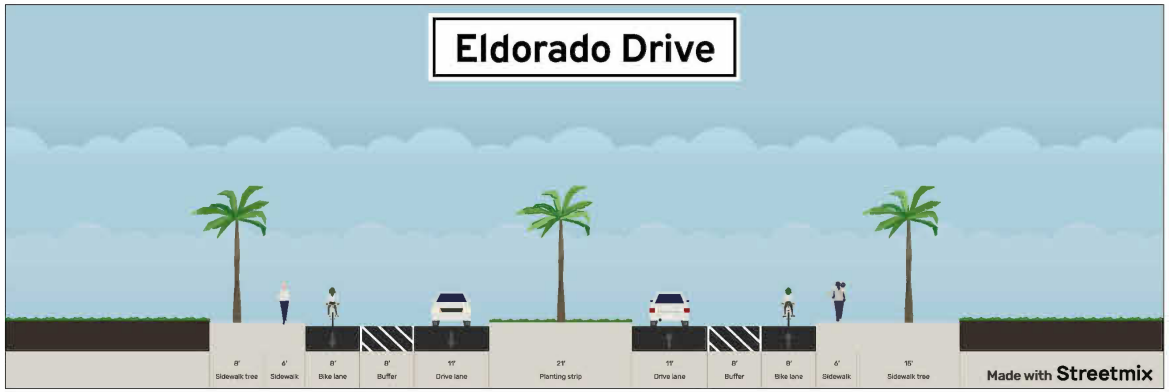


KEY POINTS

SINGLE 11' TRAVEL LANE IN EACH DIRECTION, DEDICATED LEFT TURN POCKETS AT ALL INTERSECTIONS, SPEED HUMPS

NORTH BOUND
- 8' BIKE/GOLF CART LANE AT GRADE WITH ISLAND BUFFER
- 6' CURB ADJACENT SIDEWALK
-SIDEWALK EXTENDS 1' EAST OF EXISTING CURB FACE.

SOUTH BOUND
- BIKE/GOLF CART LANE AT GRADE WITH ISLAND BUFFER
- 6' CURB ADJACENT SIDEWALK
-SIDEWALK EXTENDS 6' EAST OF EXISTING CURB FACE. EXISTING CURB FACE AT PROPOSED BACK OF SIDEWALK.

EXISTING MEDIAN ISLAND TO REMAIN IN PLACE

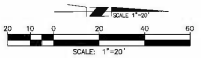



Fairway Drive Existing Conditions

Fairway Drive



FAIRWAY DRIVE PROPOSED STREET IMPROVEMENTS

INDIAN WELLS SAFER STREETS


DECEMBER 3, 2024

Michael Baker INTERNATIONAL

COMMUNITY WORKS DESIGN GROUP

Fairway Drive

PLAN VIEW

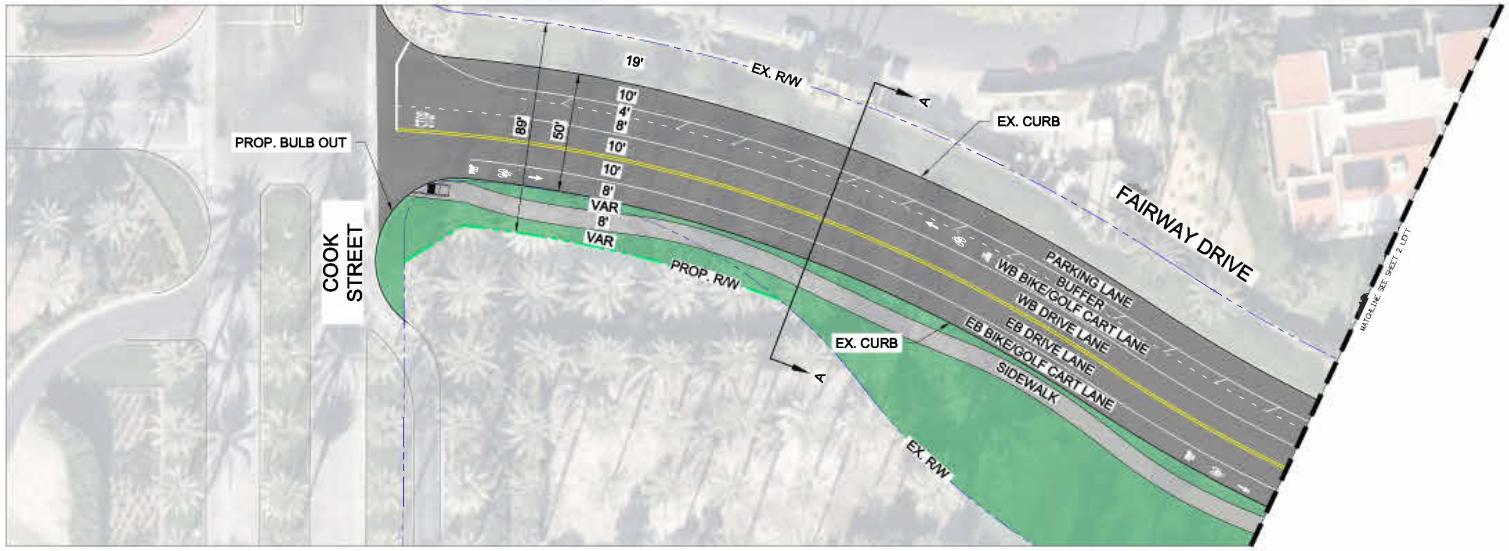

SECTION A-A




KEY POINTS

SINGLE 10' TRAVEL LANES IN EACH DIRECTION WITH SPEED HUMPS

EAST BOUND
- 8' BIKE/GOLF CART LANE
- 8' MEANDERING WALKWAY WITH VARIABLE WIDTH LANDSCAPE BUFFER, ON BOTH SIDES


WEST BOUND
- 8' BIKE/GOLF CART LANE
- PARKING LANE

EXISTING CURB ON NORTH SIDE OF THE STREET TO REMAIN IN PLACE

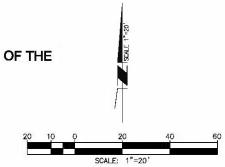


Fairway Drive

PLAN VIEW

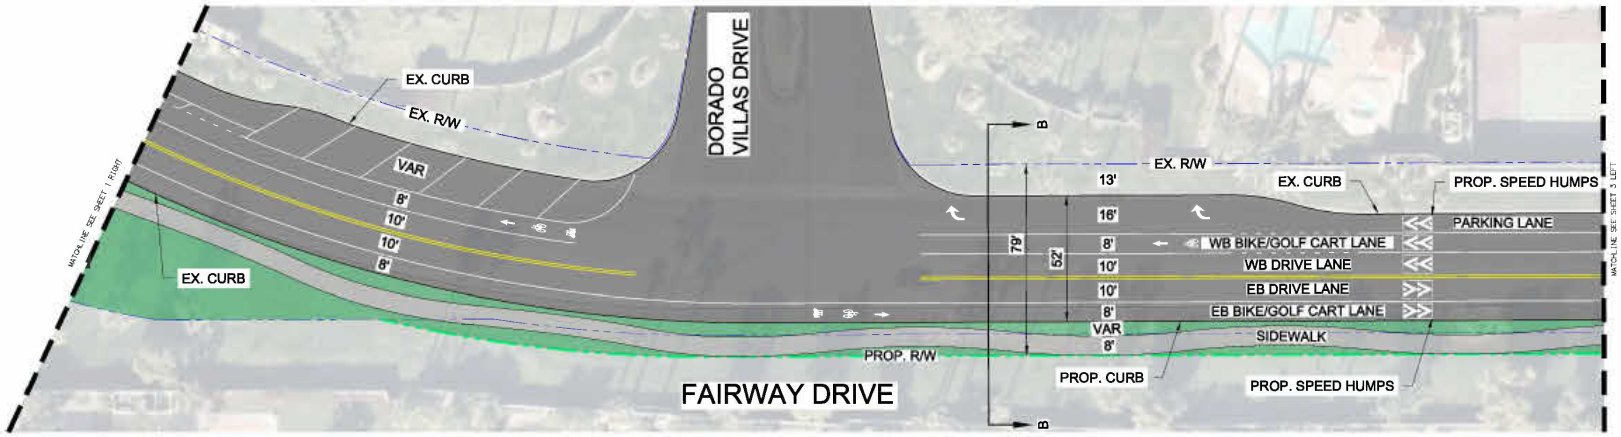

SECTION B-B

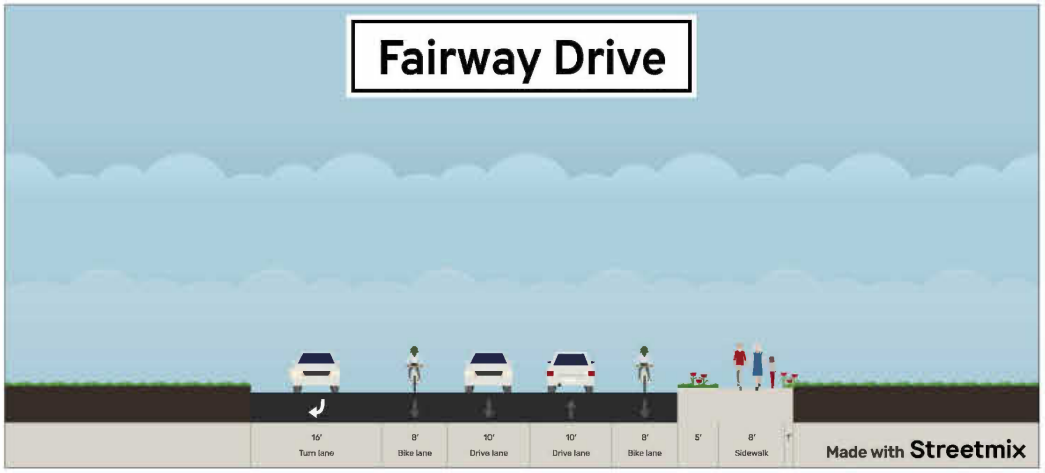


KEY POINTS

SINGLE 10' TRAVEL LANES IN EACH DIRECTION WITH SPEED HUMPS

EAST BOUND
- 8' BIKE/GOLF CART LANE
- 8' MEANDERING WALKWAY WITH VARIABLE WIDTH LANDSCAPE BUFFER, ON BOTH SIDES


WEST BOUND
- 8' BIKE/GOLF CART LANE
- PARKING LANE

EXISTING CURB ON NORTH SIDE OF THE STREET TO REMAIN IN PLACE

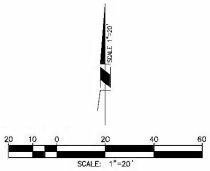

Fairway Drive

PLAN VIEW

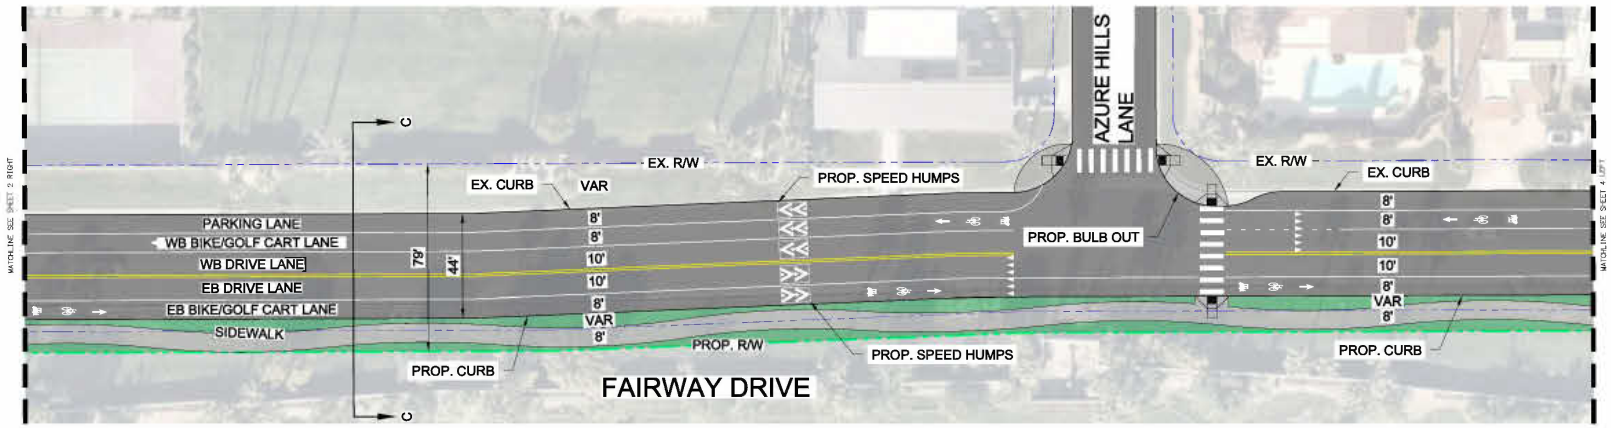

SECTION C-C




KEY POINTS

SINGLE 10' TRAVEL LANES IN EACH DIRECTION WITH SPEED HUMPS

EAST BOUND
- 8' BIKE/GOLF CART LANE
- 8' MEANDERING WALKWAY WITH VARIABLE WIDTH LANDSCAPE BUFFER, ON BOTH SIDES


WEST BOUND
- 8' BIKE/GOLF CART LANE
- PARKING LANE

EXISTING CURB ON NORTH SIDE OF THE STREET TO REMAIN IN PLACE

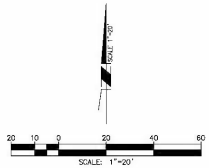


Fairway Drive

PLAN VIEW

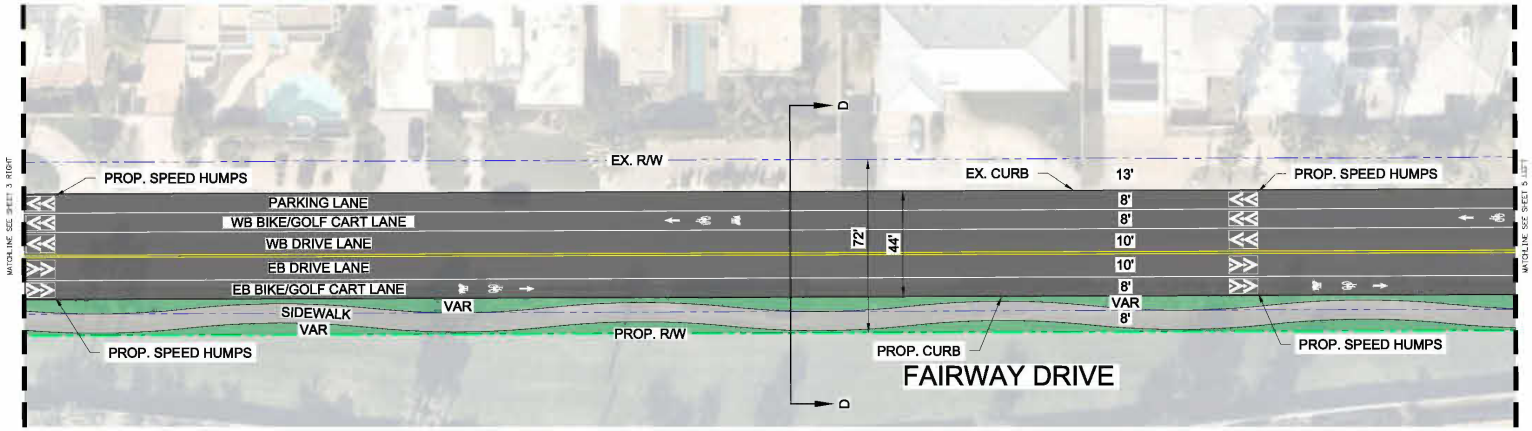

SECTION D-D

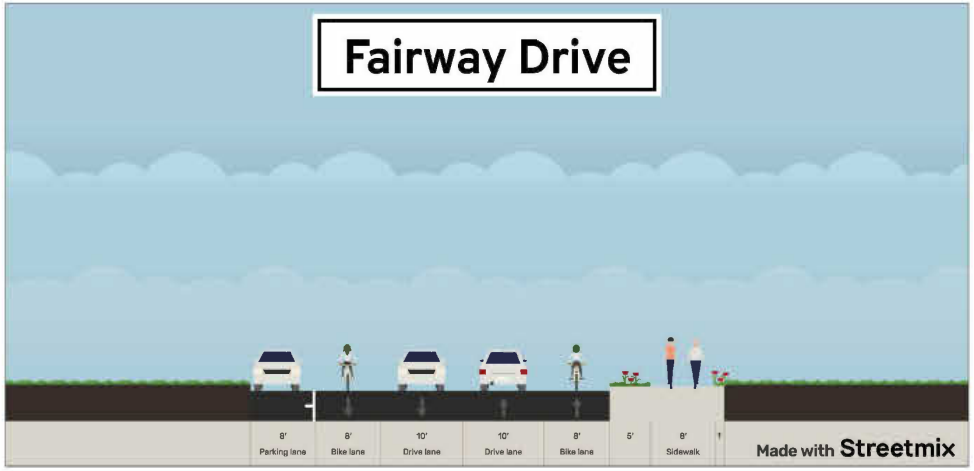


KEY POINTS

SINGLE 10' TRAVEL LANES IN EACH DIRECTION WITH SPEED HUMPS

EAST BOUND
- 8' BIKE/GOLF CART LANE
- 8' MEANDERING WALKWAY WITH VARIABLE WIDTH LANDSCAPE BUFFER, ON BOTH SIDES


WEST BOUND
- 8' BIKE/GOLF CART LANE
- PARKING LANE

EXISTING CURB ON NORTH SIDE OF THE STREET TO REMAIN IN PLACE

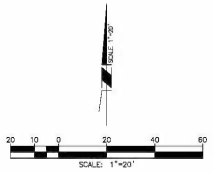

Fairway Drive

PLAN VIEW

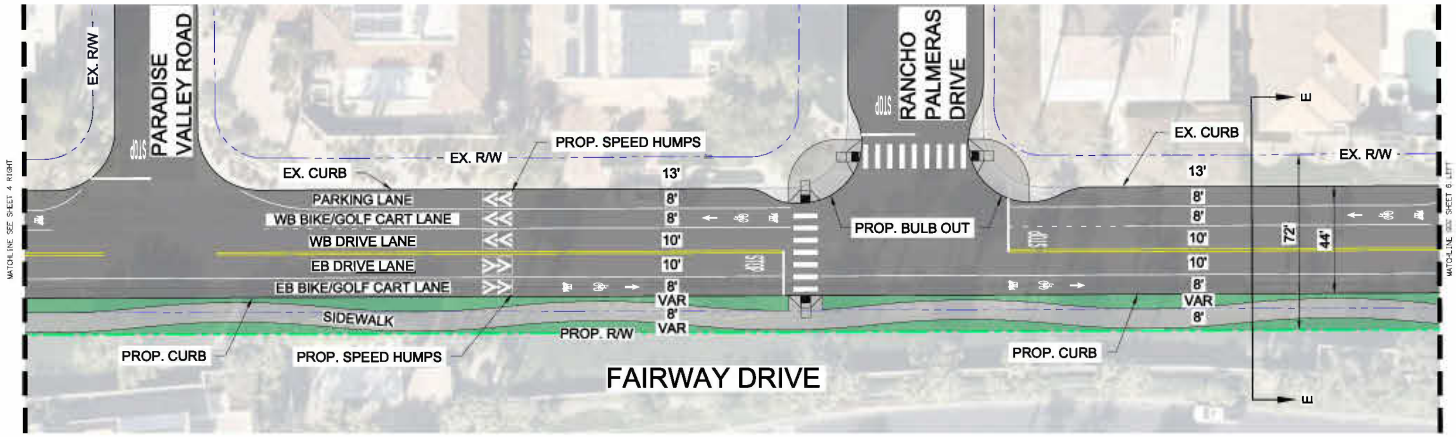

SECTION E-E




KEY POINTS

SINGLE 10' TRAVEL LANES IN EACH DIRECTION WITH SPEED HUMPS

EAST BOUND
- 8' BIKE/GOLF CART LANE
- 8' MEANDERING WALKWAY WITH VARIABLE WIDTH LANDSCAPE BUFFER, ON BOTH SIDES


WEST BOUND
- 8' BIKE/GOLF CART LANE
- PARKING LANE

EXISTING CURB ON NORTH SIDE OF THE STREET TO REMAIN IN PLACE

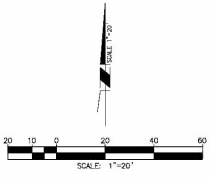

Fairway Drive

PLAN VIEW

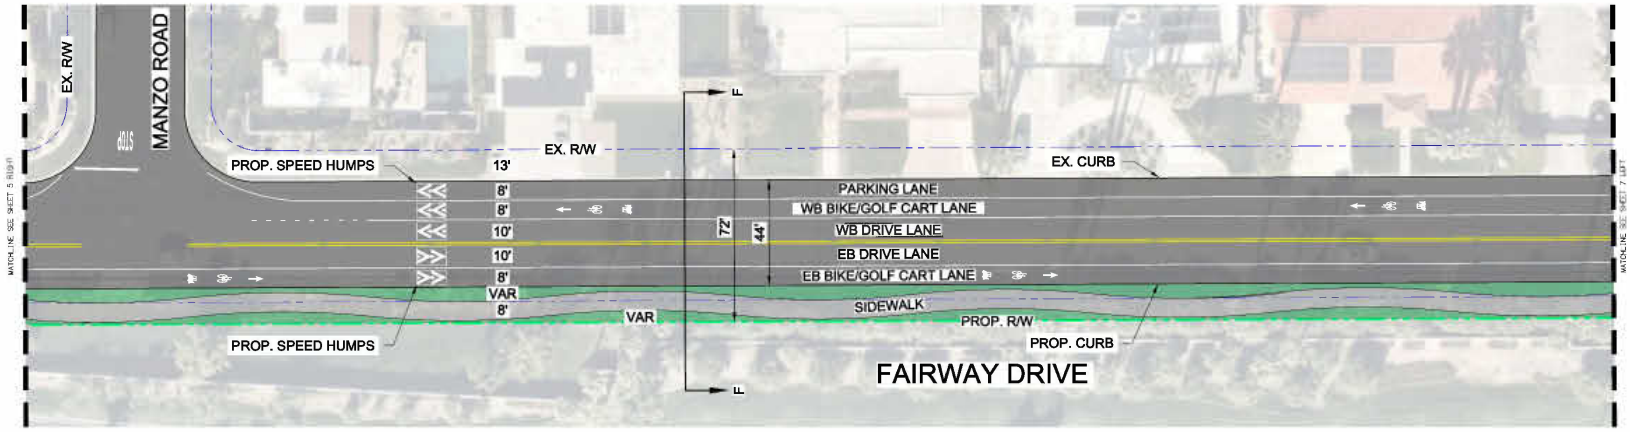

SECTION F-F




KEY POINTS

SINGLE 10' TRAVEL LANES IN EACH DIRECTION WITH SPEED HUMPS

EAST BOUND
- 8' BIKE/GOLF CART LANE
- 8' MEANDERING WALKWAY WITH VARIABLE WIDTH LANDSCAPE BUFFER, ON BOTH SIDES


WEST BOUND
- 8' BIKE/GOLF CART LANE
- PARKING LANE

EXISTING CURB ON NORTH SIDE OF THE STREET TO REMAIN IN PLACE

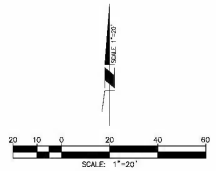

Fairway Drive

PLAN VIEW

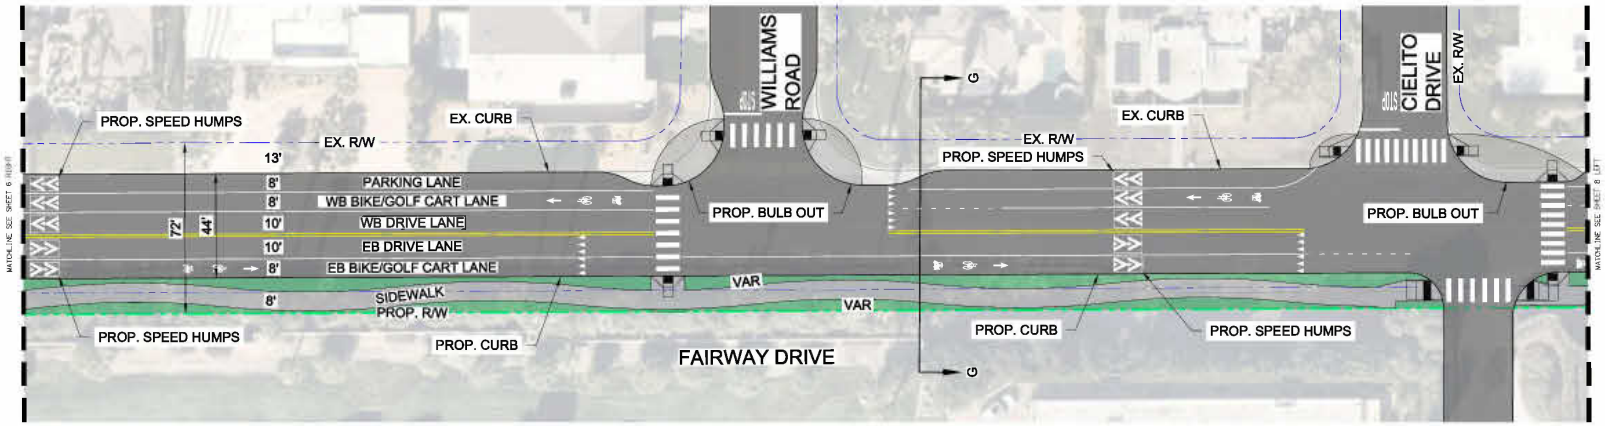

SECTION G-G




KEY POINTS

SINGLE 10' TRAVEL LANES IN EACH DIRECTION WITH SPEED HUMPS

EAST BOUND
- 8' BIKE/GOLF CART LANE
- 8' MEANDERING WALKWAY WITH VARIABLE WIDTH LANDSCAPE BUFFER, ON BOTH SIDES


WEST BOUND
- 8' BIKE/GOLF CART LANE
- PARKING LANE

EXISTING CURB ON NORTH SIDE OF THE STREET TO REMAIN IN PLACE

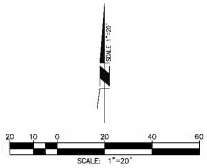

Fairway Drive

PLAN VIEW

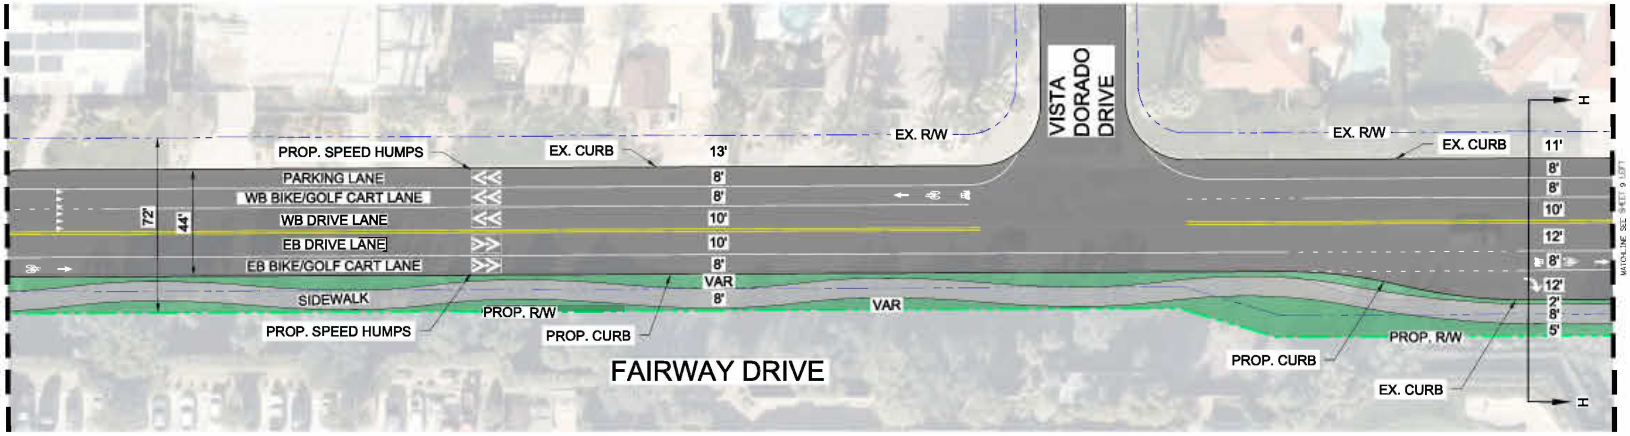

SECTION H-H




KEY POINTS

SINGLE 10' TRAVEL LANES IN EACH DIRECTION WITH SPEED HUMPS

EAST BOUND
- 8' BIKE/GOLF CART LANE
- 8' MEANDERING WALKWAY WITH VARIABLE WIDTH LANDSCAPE BUFFER, ON BOTH SIDES

WEST BOUND
- 8' BIKE/GOLF CART LANE
- PARKING LANE

EXISTING CURB ON NORTH SIDE OF THE STREET TO REMAIN IN PLACE

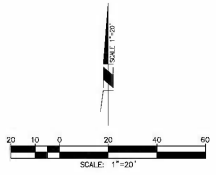






Fairway Drive and Rancho Palmeras Drive Traffic Circle

Fairway Drive and Rancho Palmeras Drive Traffic Circle

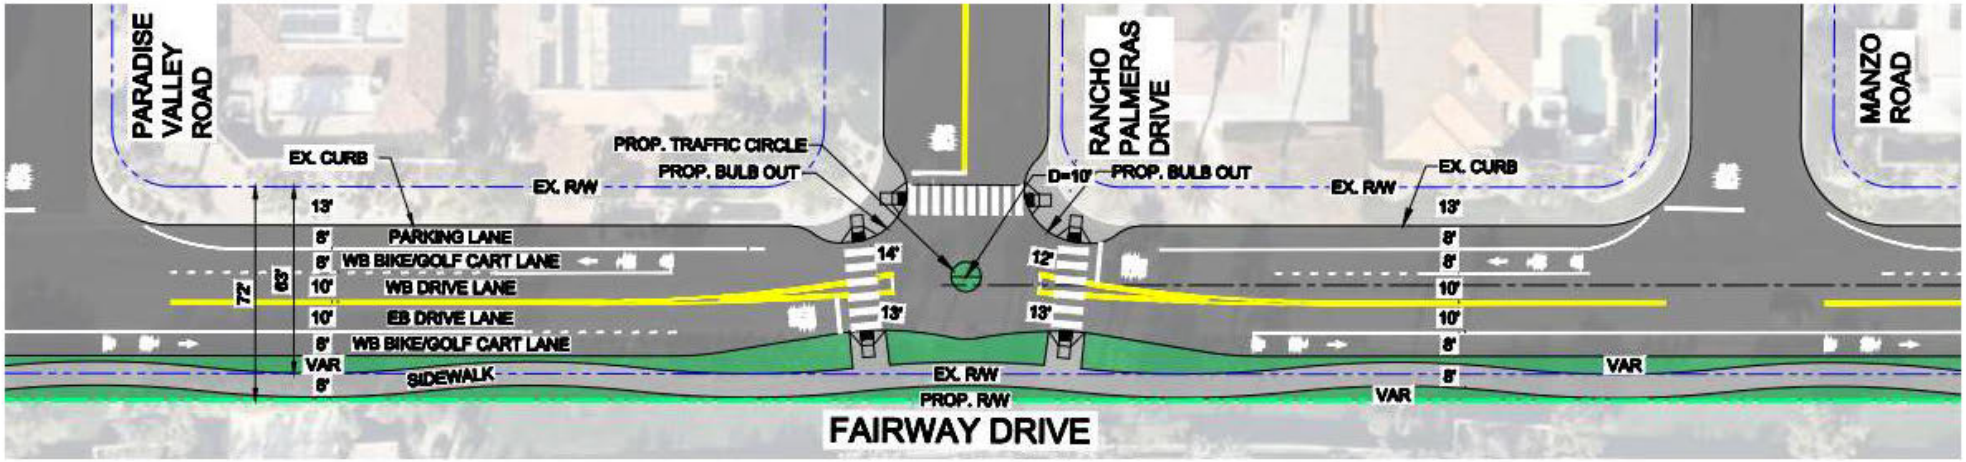






Fairway Drive and Eldorado Drive Roundabout

RF0

Fairway Drive and Eldorado Drive Roundabout

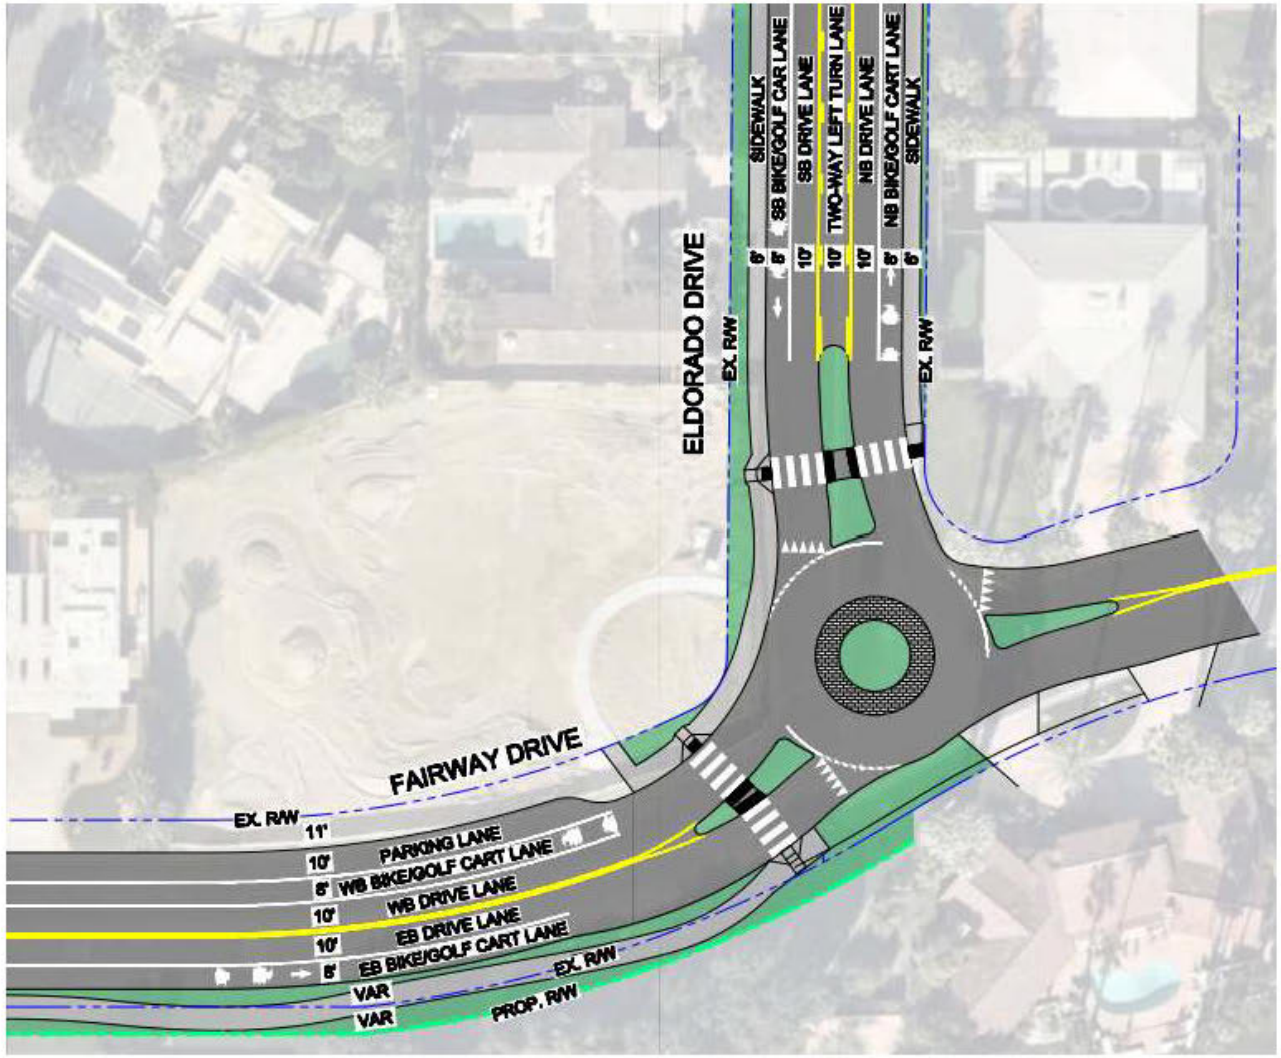

Slide 25

RF0 Poll
Which do you prefer?
Roundabout
Standard all way stop
No project
Fabian, Rachel, 2024-11-18T21:48:08.353

Thank you!

Questions?