
PLAN VIEW

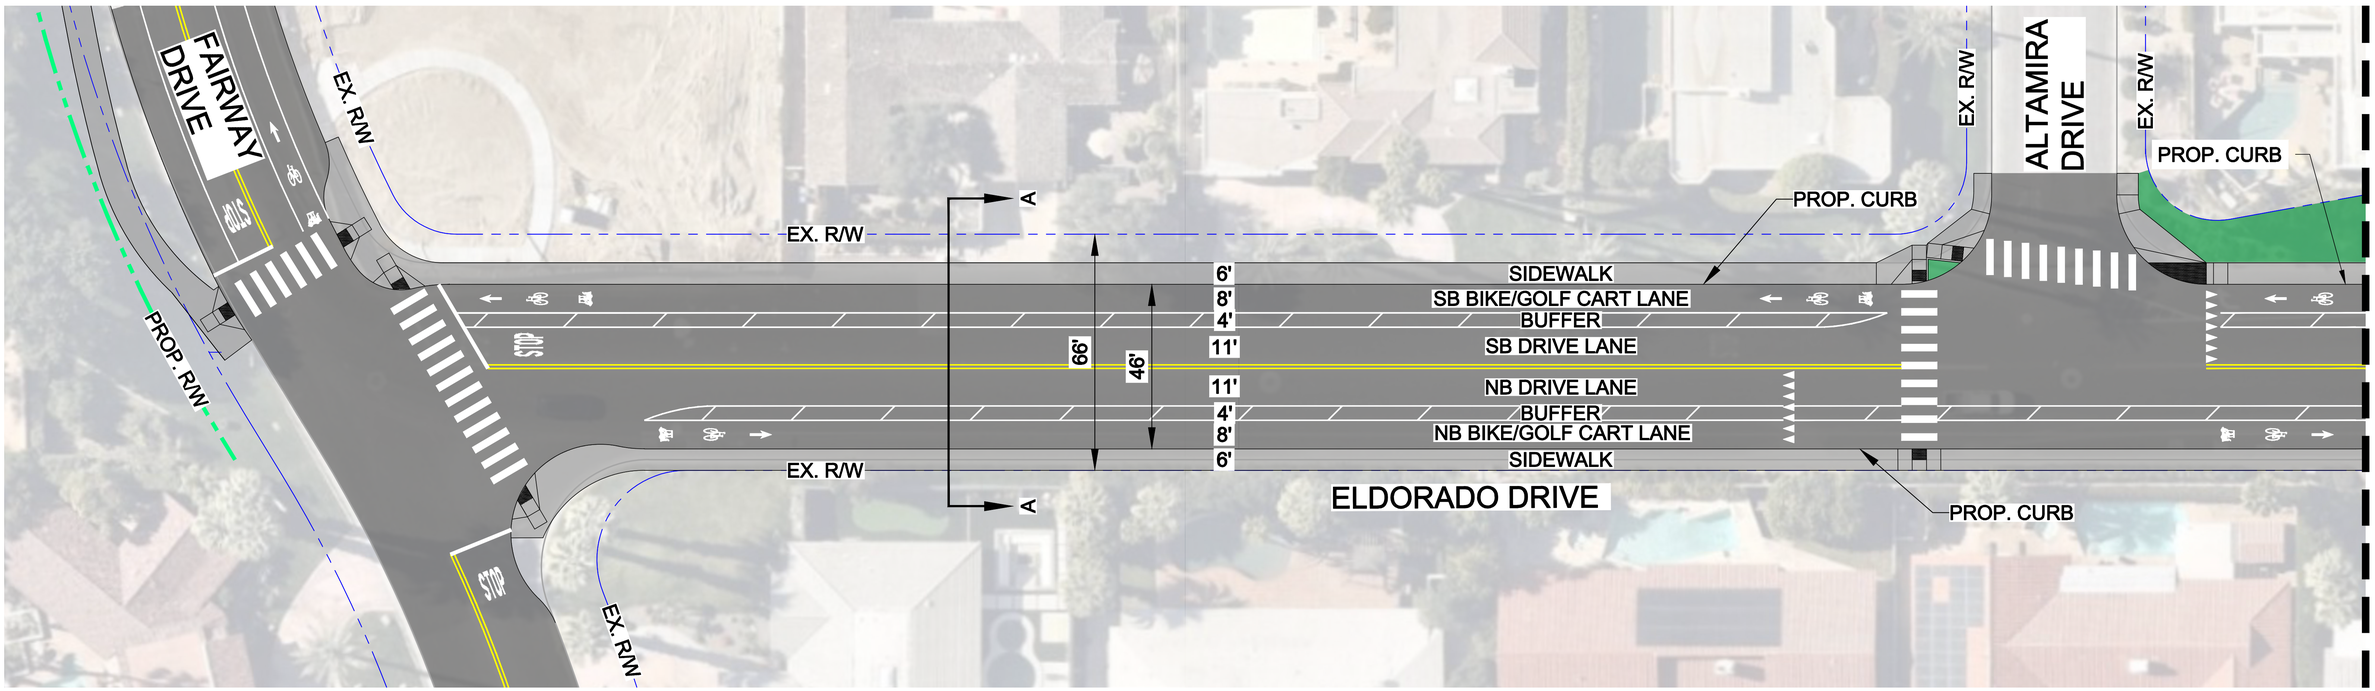

SECTION A-A



KEY POINTS

NORTH BOUND
- SINGLE 11' TRAVEL LANE
- BIKE LANE WITH STRIPED BUFFER
- 6' CURB ADJACENT SIDEWALK
-SIDEWALK EXTENDS 1' EAST OF EXISTING CURB FACE.

SOUTH BOUND
- SINGLE 11' TRAVEL LANE
- BIKE LANE WITH STRIPED BUFFER
- 6' CURB ADJACENT SIDEWALK
-SIDEWALK EXTENDS 6' EAST OF EXISTING CURB FACE. EXISTING CURB FACE AT PROPOSED BACK OF SIDEWALK.


SCALE 1"=20'
20 10 0 20 40 60
SCALE: 1"=20'

Michael Baker INTERNATIONAL


Indian Wells Safer Street Concept Plan
Eldorado Drive
SHEET 1 of 4

C:\USERS\PUBLIC\MBIPW\2W\D0162712\202121-CONCEPT-ELDORADO DRIVE.DWG MELENDEZ, ANGEL 12/4/2024 5:17 PM

PLAN VIEW

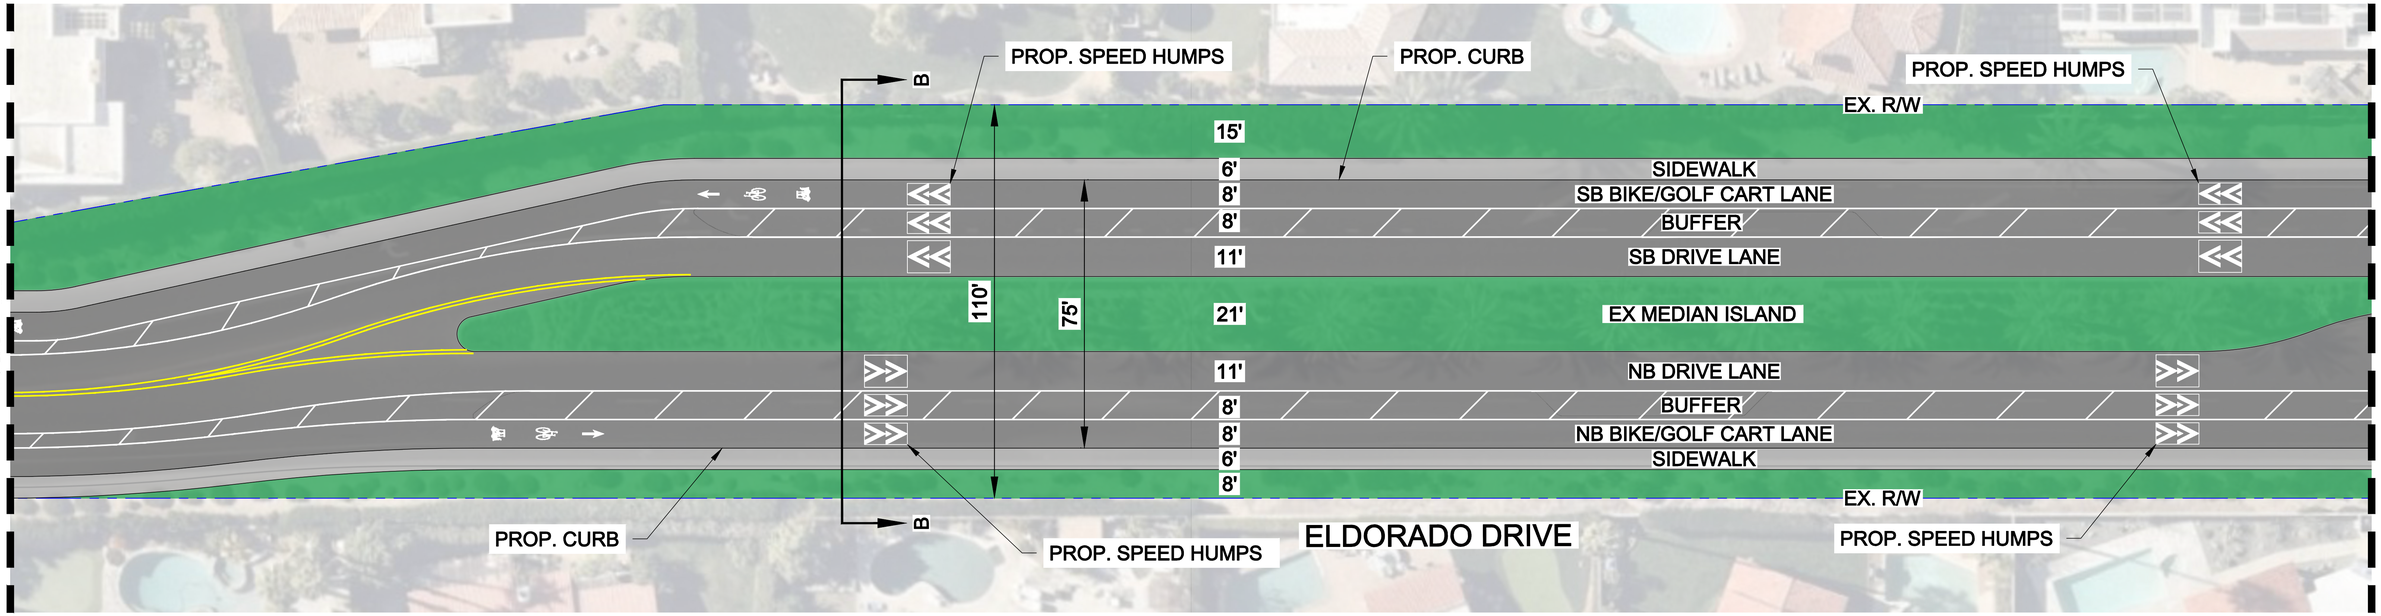

SECTION B-B

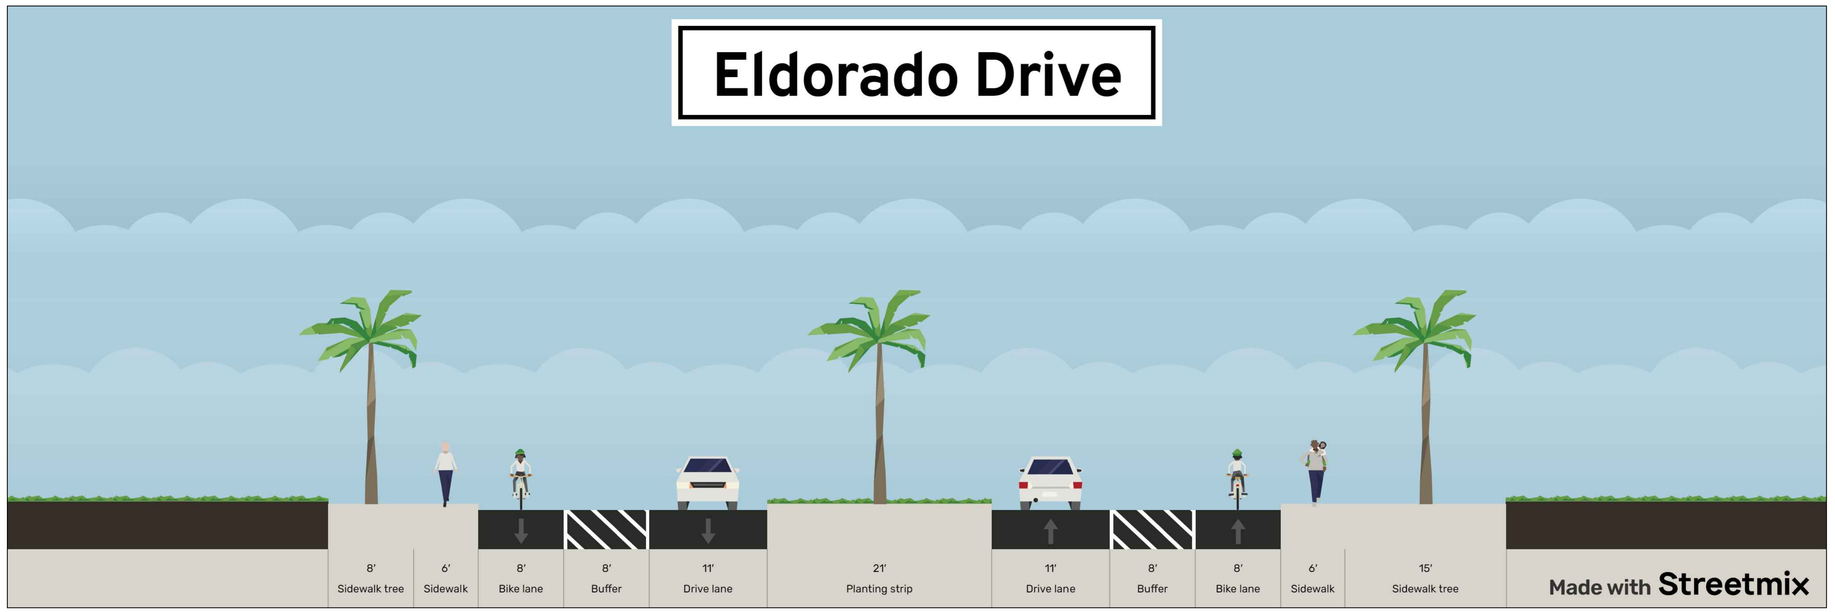

KEY POINTS

SINGLE 11' TRAVEL LANE IN EACH DIRECTION, CROSWALKS AND DEDICATED LEFT TURN POCKETS AT ALL INTERSECTIONS, SPEED HUMPS

NORTH BOUND
- 8' BIKE/GOLF CART LANE AT GRADE WITH ISLAND BUFFER
- 6' CURB ADJACENT SIDEWALK
-SIDEWALK EXTENDS 1' EAST OF EXISTING CURB FACE.
-BULB OUTS ON OSAGE TRAIL WITH DIRECTIONAL CURB RAMPS

SOUTH BOUND
- BIKE/GOLF CART LANE AT GRADE WITH ISLAND BUFFER
- 6' CURB ADJACENT SIDEWALK
-SIDEWALK EXTENDS 6' EAST OF EXISTING CURB FACE. EXISTING CURB FACE AT PROPOSED BACK OF SIDEWALK.

EXISTING MEDIAN ISLAND TO REMAIN IN PLACE

SCALE 1"=20'

20 10 0 20 40 60


SCALE: 1"=20'

Michael Baker INTERNATIONAL

Indian Wells Safer Street Concept Plan
Eldorado Drive
SHEET 2 of 4

C:\USERS\PUBLIC\MBIPW\2W\D0162712\202121-CONCEPT-ELDORADO DRIVE.DWG MELENDEZ, ANGEL 12/4/2024 5:19 PM

PLAN VIEW

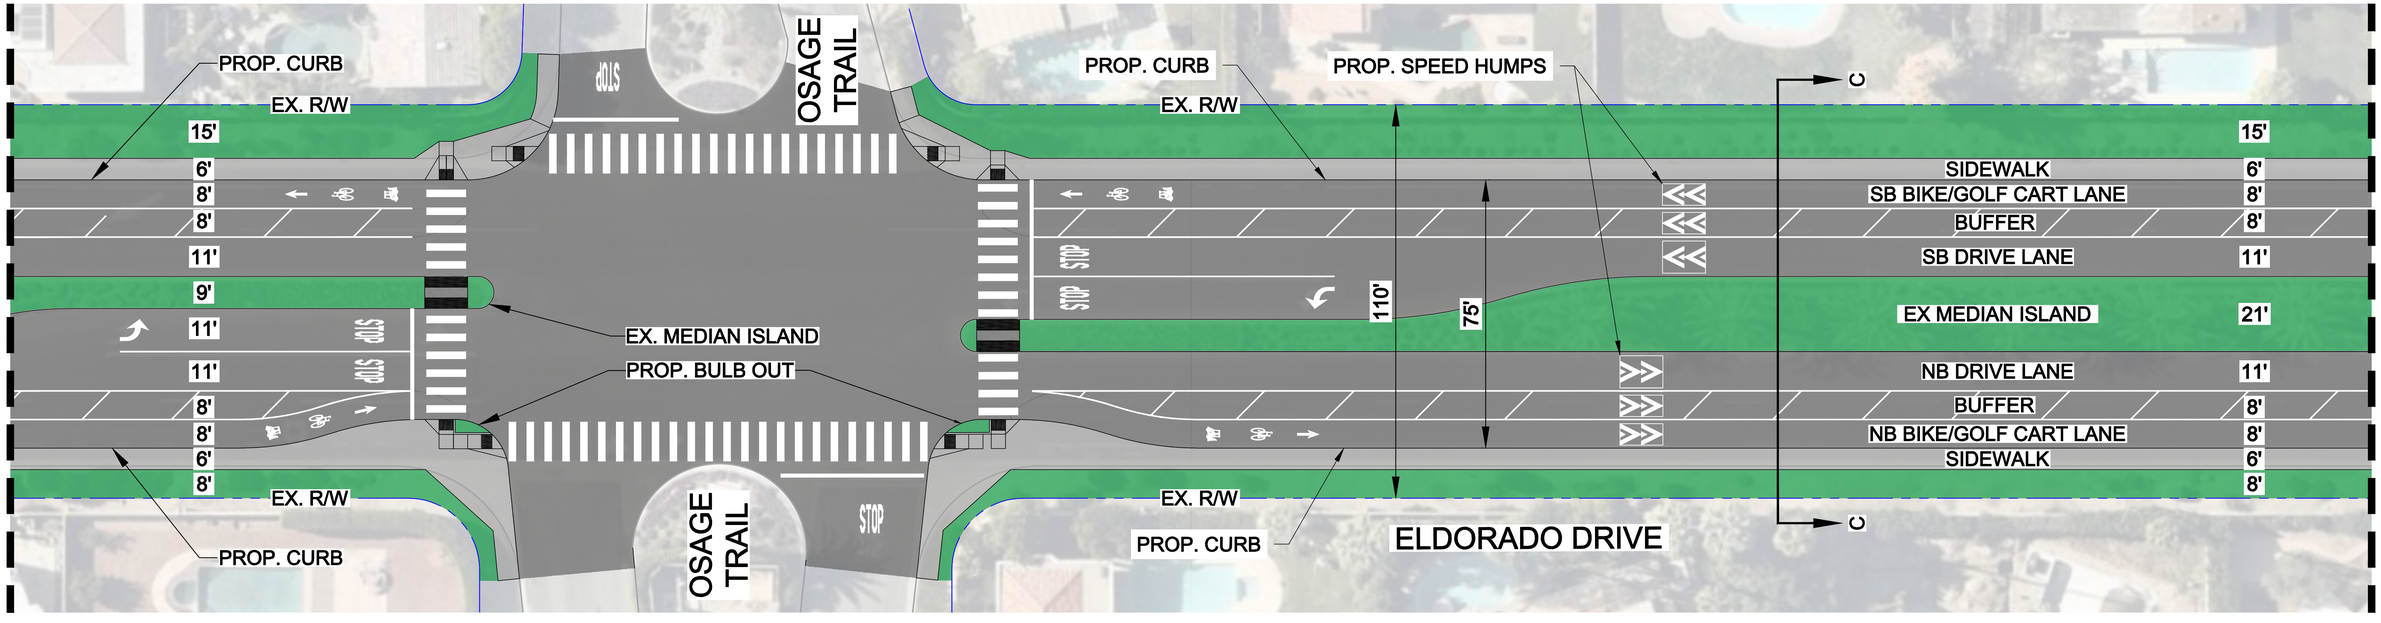

SECTION C-C



KEY POINTS

SINGLE 11' TRAVEL LANE IN EACH DIRECTION, DEDICATED LEFT TURN POCKETS AT ALL INTERSECTIONS, SPEED HUMPS

NORTH BOUND
- 8' BIKE/GOLF CART LANE AT GRADE WITH ISLAND BUFFER
- 6' CURB ADJACENT SIDEWALK
-SIDEWALK EXTENDS 1' EAST OF EXISTING CURB FACE.

SOUTH BOUND
- BIKE/GOLF CART LANE AT GRADE WITH ISLAND BUFFER
- 6' CURB ADJACENT SIDEWALK
-SIDEWALK EXTENDS 6' EAST OF EXISTING CURB FACE. EXISTING CURB FACE AT PROPOSED BACK OF SIDEWALK.


EXISTING MEDIAN ISLAND TO REMAIN IN PLACE

SCALE 1"=20'
20 10 0 20 40 60
SCALE: 1"=20'


Michael Baker INTERNATIONAL

Indian Wells Safer Street Concept Plan
Eldorado Drive
SHEET 3 of 4

PLAN VIEW

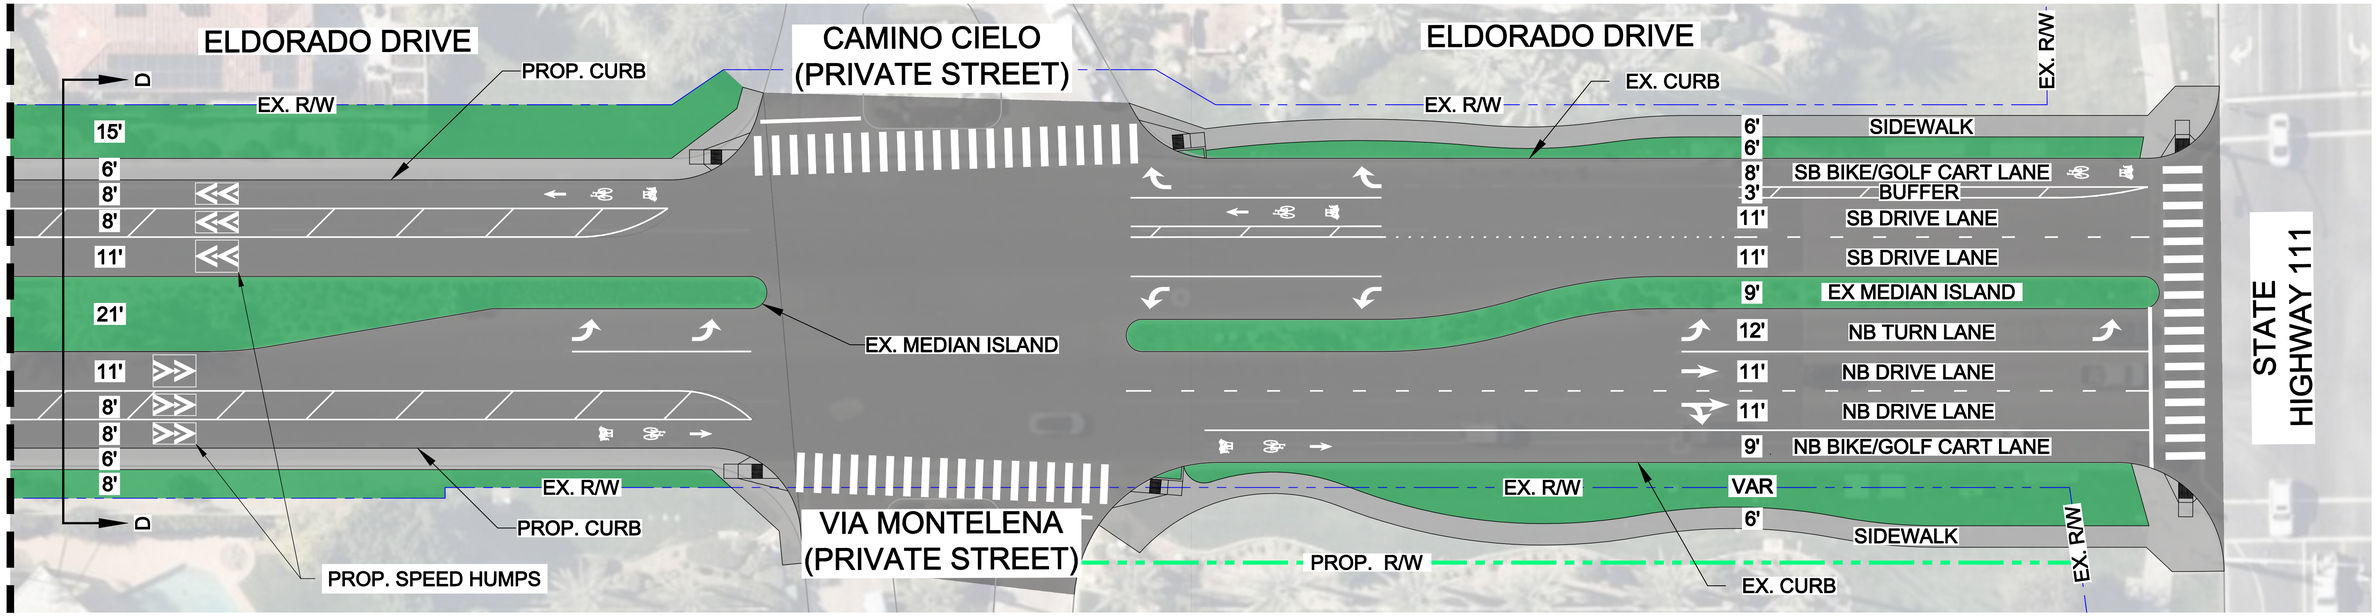

SECTION D-D

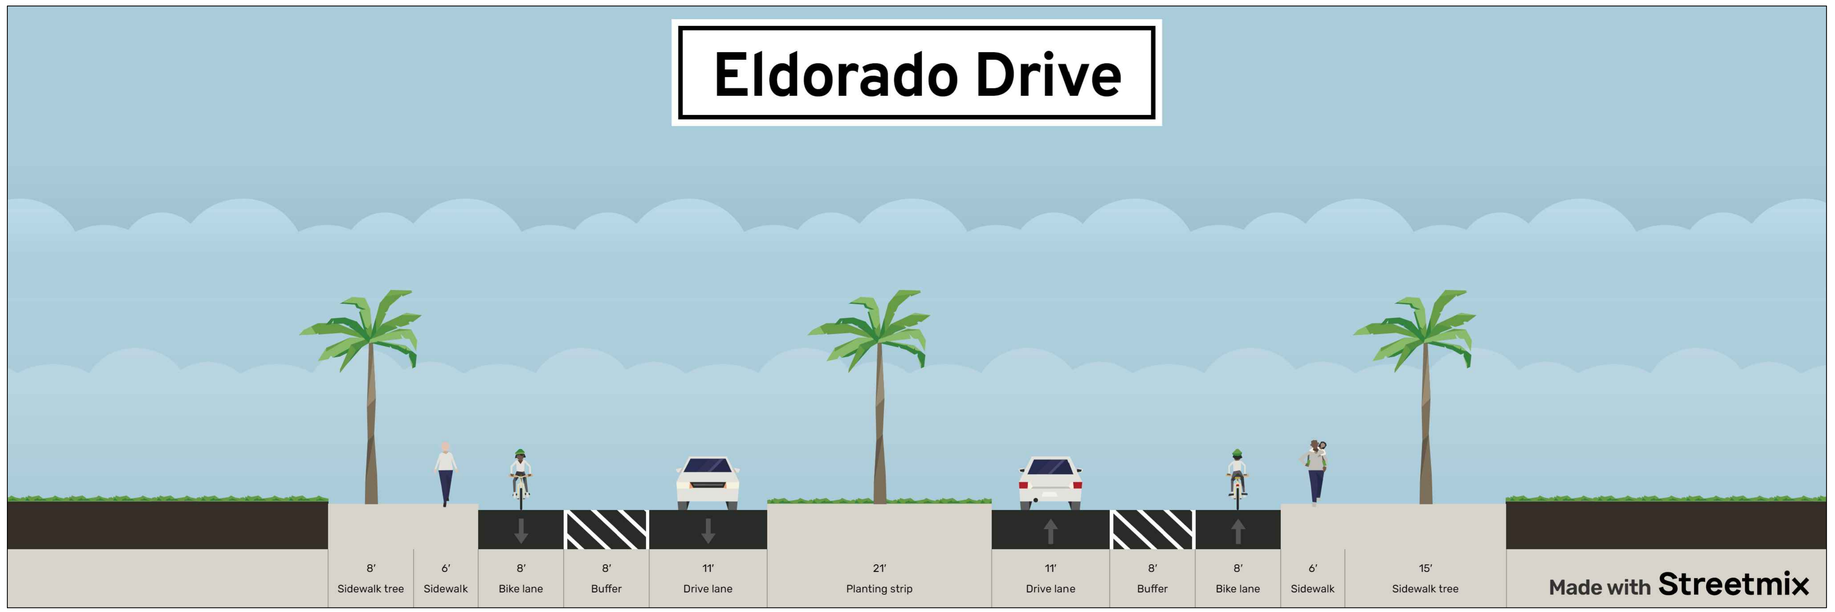

KEY POINTS

SINGLE 11' TRAVEL LANE IN EACH DIRECTION, DEDICATED LEFT TURN POCKETS AT ALL INTERSECTIONS, SPEED HUMPS

NORTH BOUND
- 8' BIKE/GOLF CART LANE AT GRADE WITH ISLAND BUFFER
- 6' CURB ADJACENT SIDEWALK
-SIDEWALK EXTENDS 1' EAST OF EXISTING CURB FACE.

SOUTH BOUND
- BIKE/GOLF CART LANE AT GRADE WITH ISLAND BUFFER
- 6' CURB ADJACENT SIDEWALK
-SIDEWALK EXTENDS 6' EAST OF EXISTING CURB FACE. EXISTING CURB FACE AT PROPOSED BACK OF SIDEWALK.

EXISTING MEDIAN ISLAND TO REMAIN IN PLACE

SCALE 1"=20'

20 10 0 20 40 60

SCALE: 1"=20'

Michael Baker INTERNATIONAL

Indian Wells Safer Street Concept Plan
Eldorado Drive
SHEET 4 of 4

C:\USERS\PUBLIC\MBIPW\2W\D0162712\202121-CONCEPT-ELDORADO DRIVE.DWG MELENDEZ, ANGEL 12/4/2024 5:21 PM