

PLAN VIEW

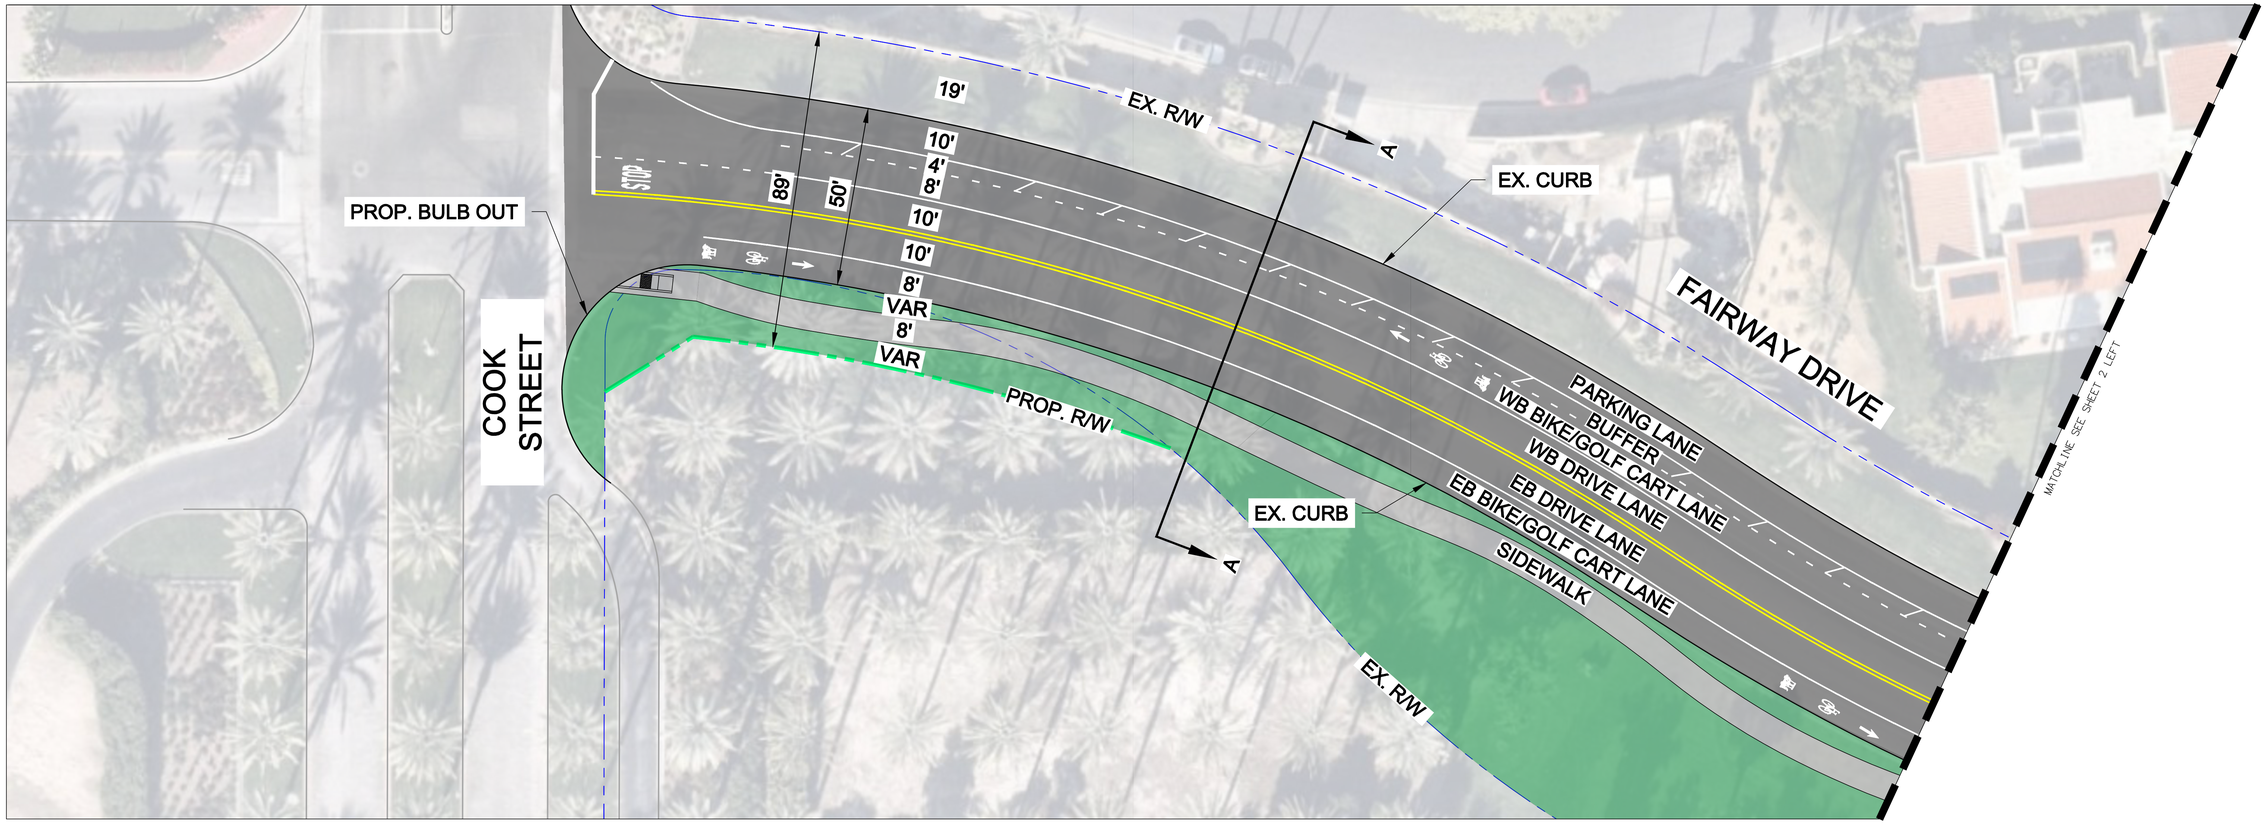

SECTION A-A

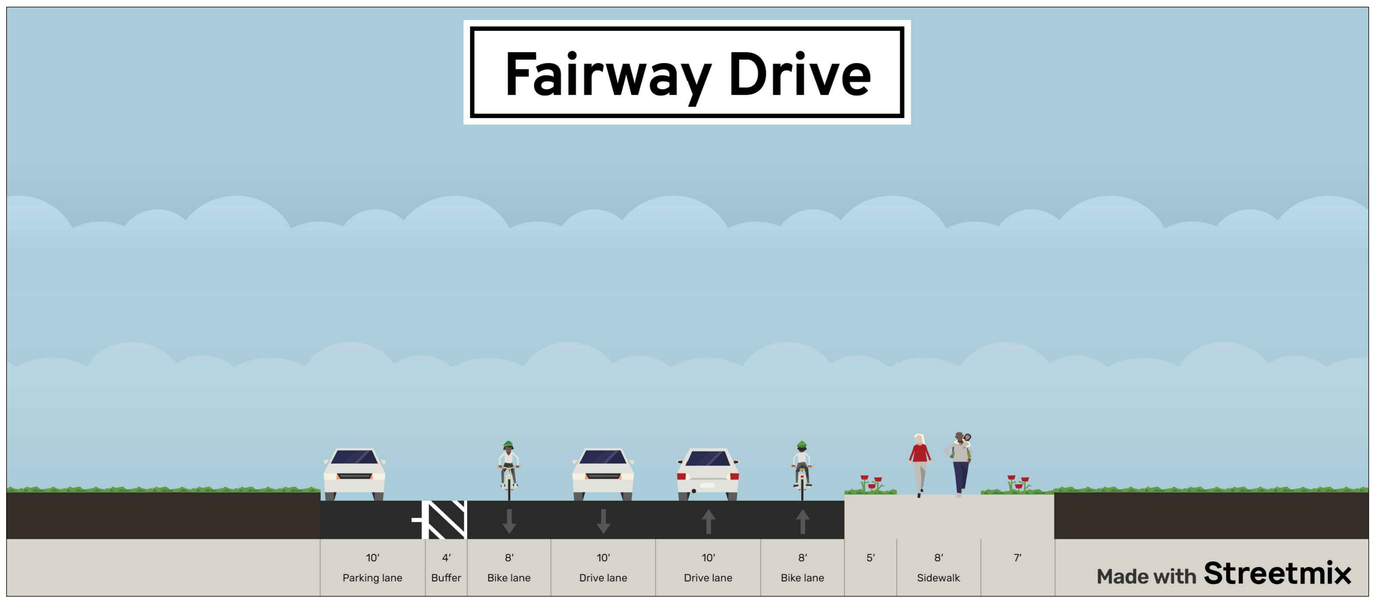


KEY POINTS

SINGLE 10' TRAVEL LANES IN EACH DIRECTION WITH SPEED HUMPS

EAST BOUND
- 8' BIKE/GOLF CART LANE
- 8' MEANDERING WALKWAY WITH VARIABLE WIDTH LANDSCAPE BUFFER, ON BOTH SIDES

WEST BOUND
- 8' BIKE/GOLF CART LANE
- PARKING LANE


EXISTING CURB ON NORTH SIDE OF THE STREET TO REMAIN IN PLACE

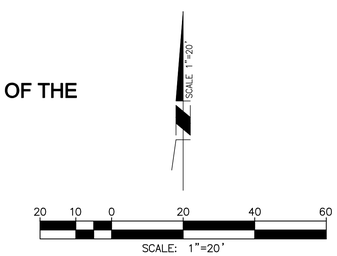


Michael Baker INTERNATIONAL

Indian Wells Safer Street Concept Plan
Fairway Drive
SHEET 1 of 9

PLAN VIEW

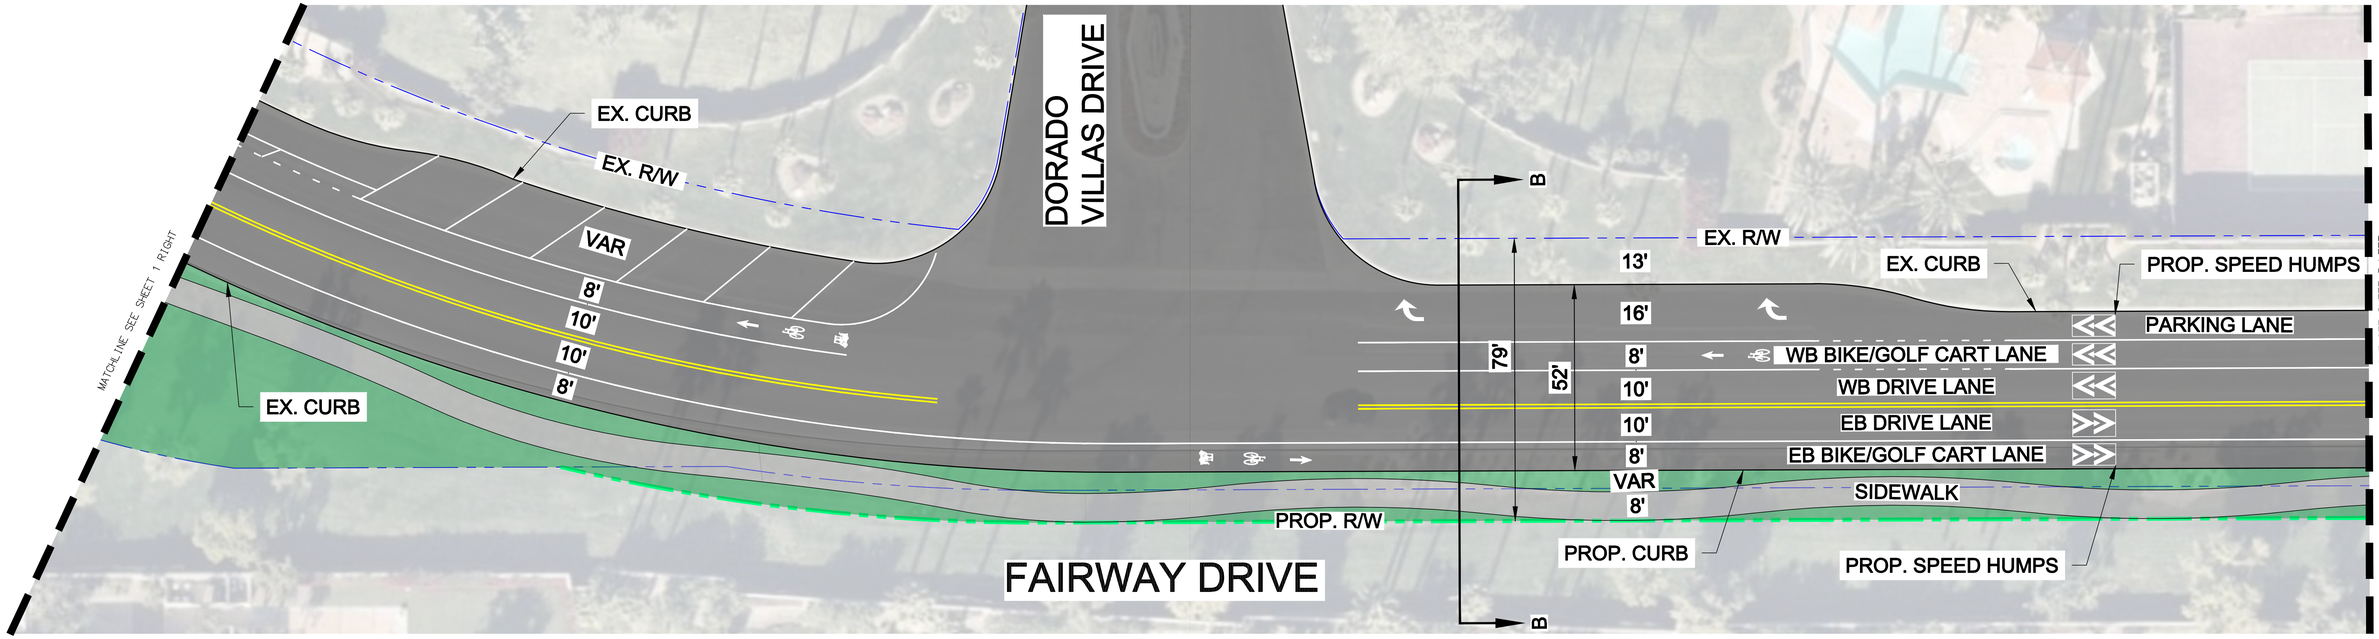

SECTION B-B

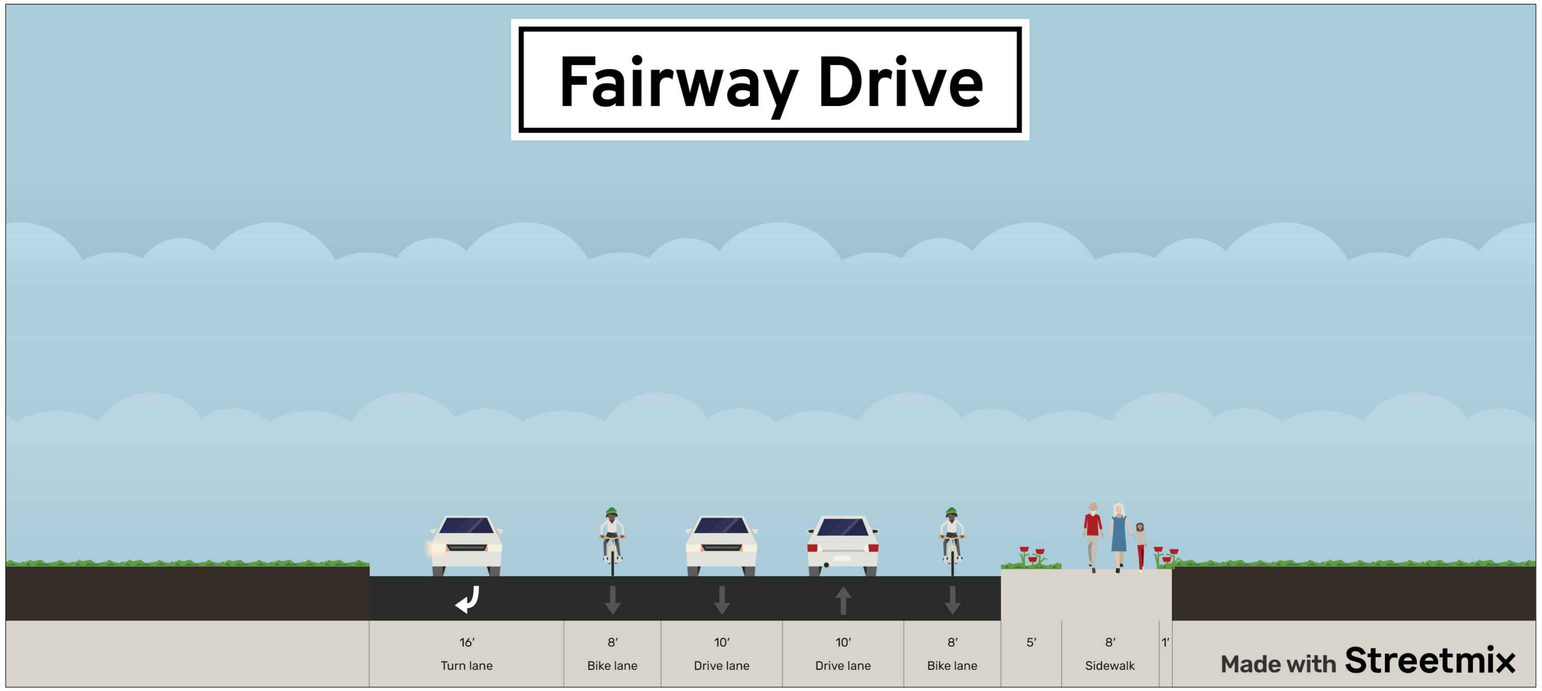


KEY POINTS

SINGLE 10' TRAVEL LANES IN EACH DIRECTION WITH SPEED HUMPS

EAST BOUND
- 8' BIKE/GOLF CART LANE
- 8' MEANDERING WALKWAY WITH VARIABLE WIDTH LANDSCAPE BUFFER, ON BOTH SIDES

WEST BOUND
- 8' BIKE/GOLF CART LANE
- PARKING LANE


EXISTING CURB ON NORTH SIDE OF THE STREET TO REMAIN IN PLACE

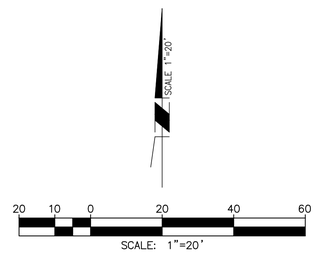


Michael Baker INTERNATIONAL

Indian Wells Safer Street
Concept Plan
Fairway Drive
SHEET 2 of 9

PLAN VIEW

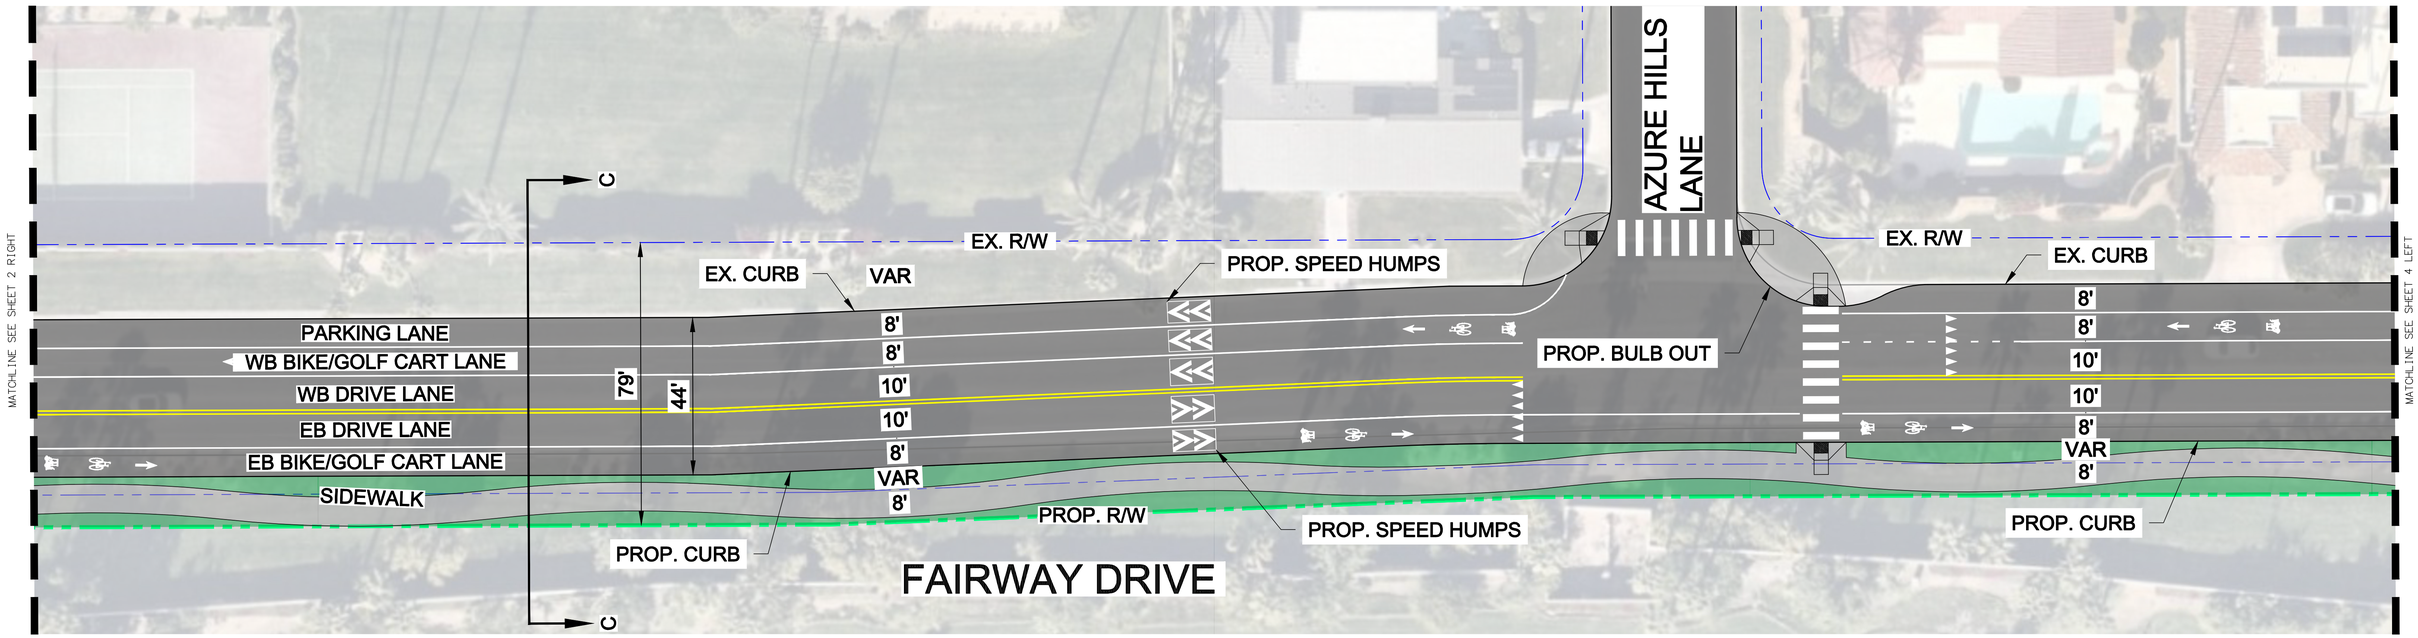

SECTION C-C

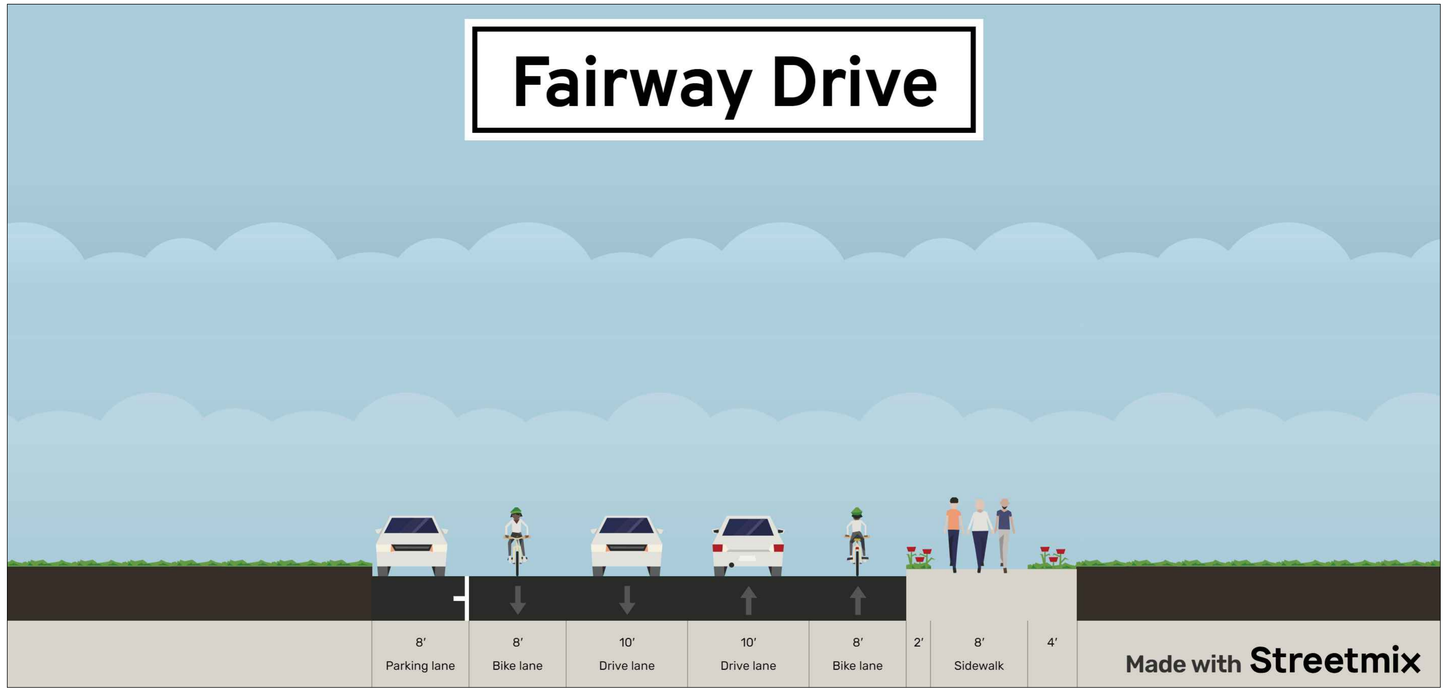


KEY POINTS

SINGLE 10' TRAVEL LANES IN EACH DIRECTION WITH SPEED HUMPS

EAST BOUND
- 8' BIKE/GOLF CART LANE
- 8' MEANDERING WALKWAY WITH VARIABLE WIDTH LANDSCAPE BUFFER, ON BOTH SIDES

WEST BOUND
- 8' BIKE/GOLF CART LANE
- PARKING LANE


EXISTING CURB ON NORTH SIDE OF THE STREET TO REMAIN IN PLACE

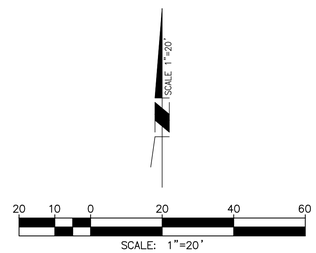


Michael Baker INTERNATIONAL

Indian Wells Safer Street
Concept Plan
Fairway Drive
SHEET 3 of 9

PLAN VIEW

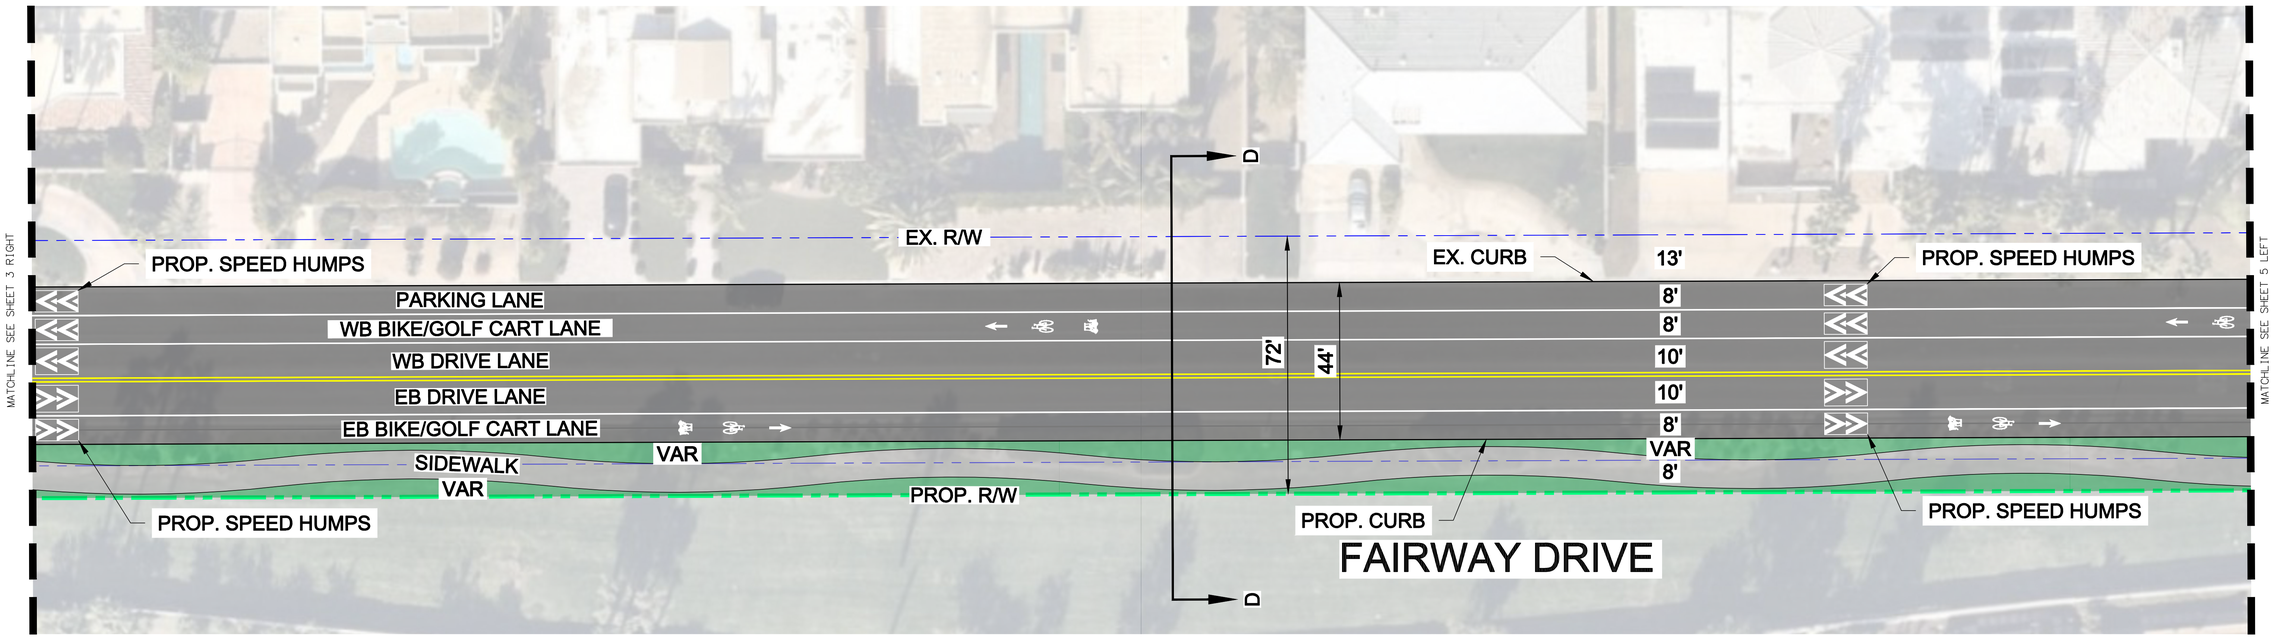

SECTION D-D

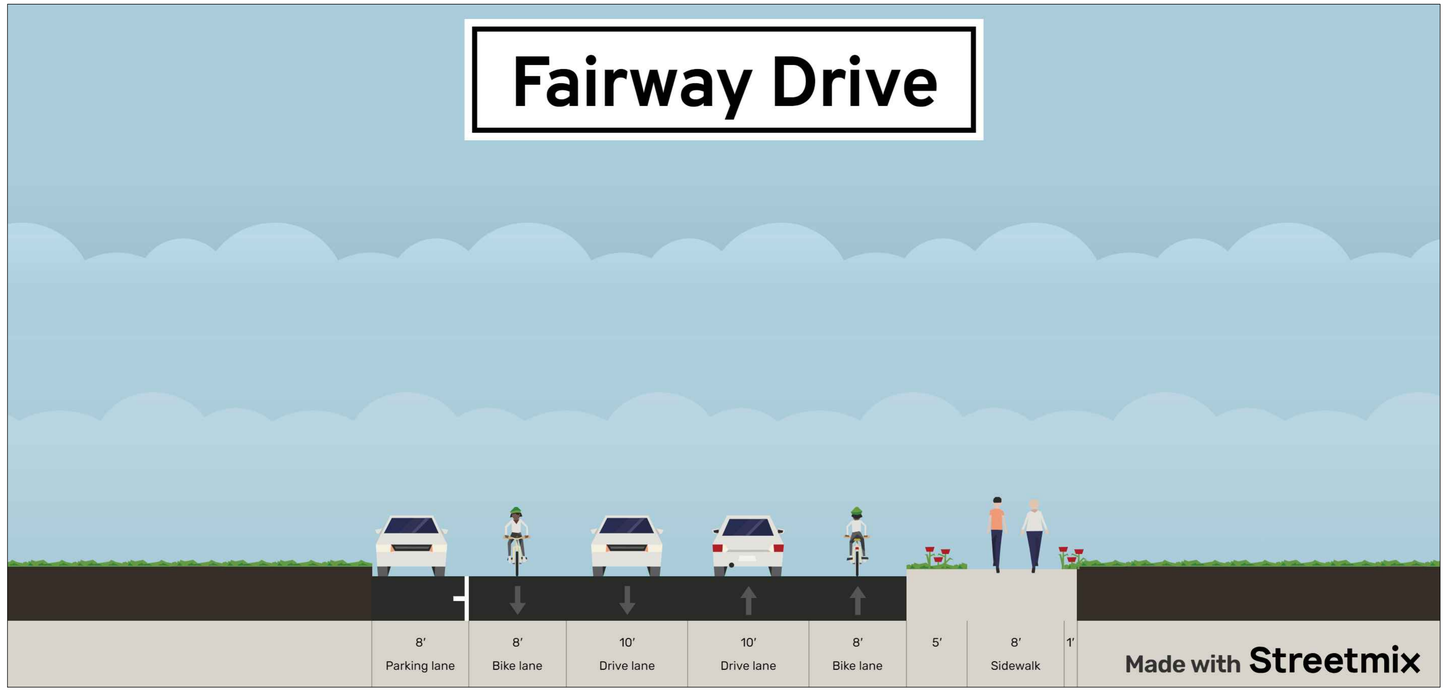


KEY POINTS

SINGLE 10' TRAVEL LANES IN EACH DIRECTION WITH SPEED HUMPS

EAST BOUND
- 8' BIKE/GOLF CART LANE
- 8' MEANDERING WALKWAY WITH VARIABLE WIDTH LANDSCAPE BUFFER, ON BOTH SIDES

WEST BOUND
- 8' BIKE/GOLF CART LANE
- PARKING LANE


EXISTING CURB ON NORTH SIDE OF THE STREET TO REMAIN IN PLACE

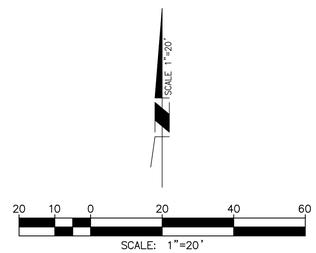


Michael Baker INTERNATIONAL

Indian Wells Safer Street
Concept Plan
Fairway Drive
SHEET 4 of 9

PLAN VIEW

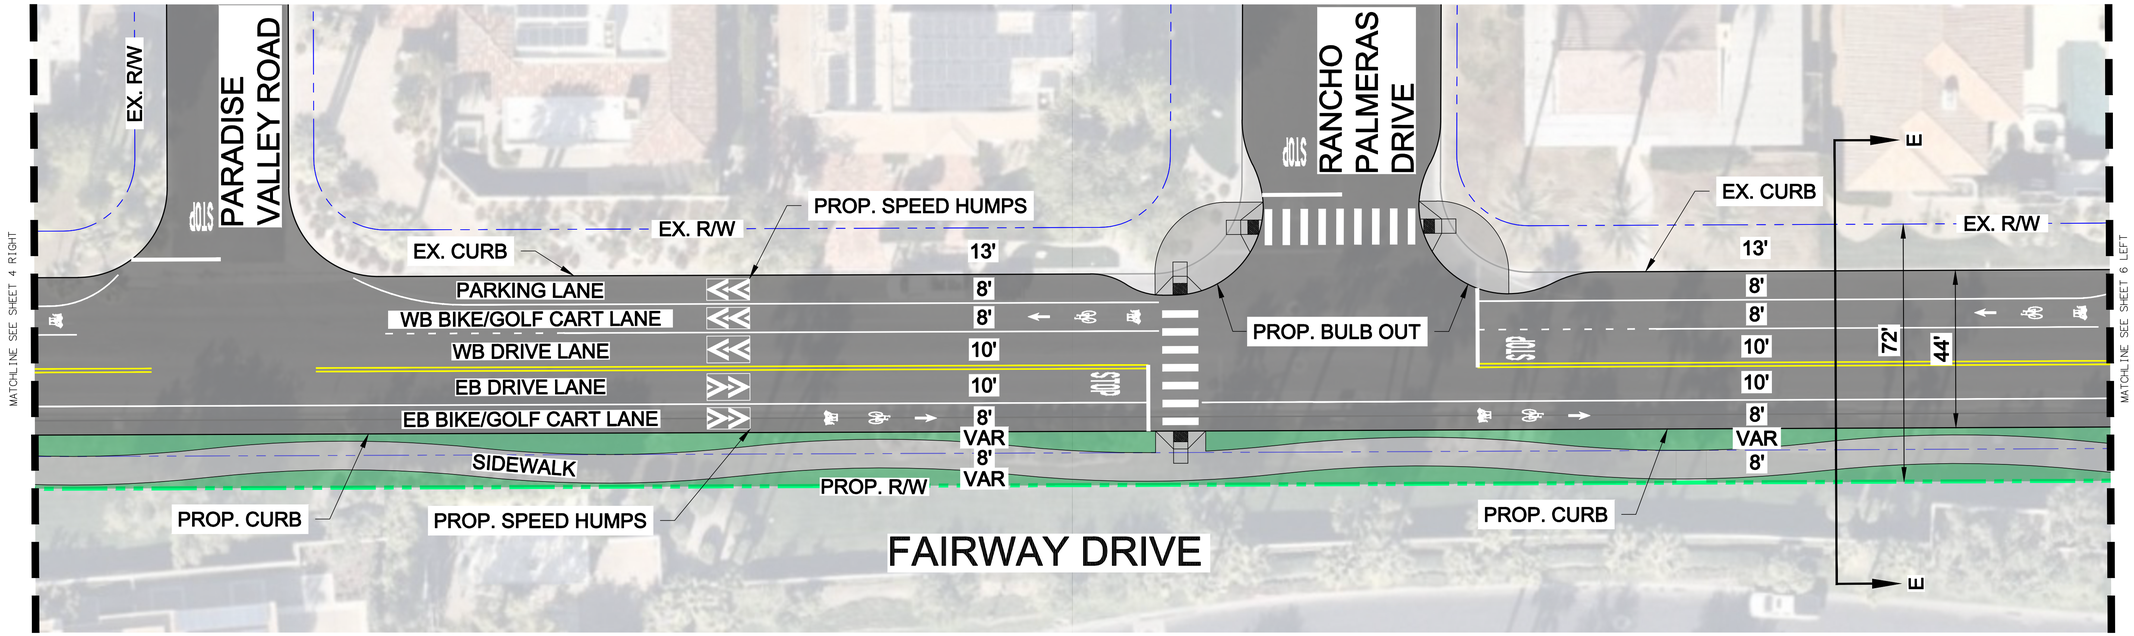

SECTION E-E

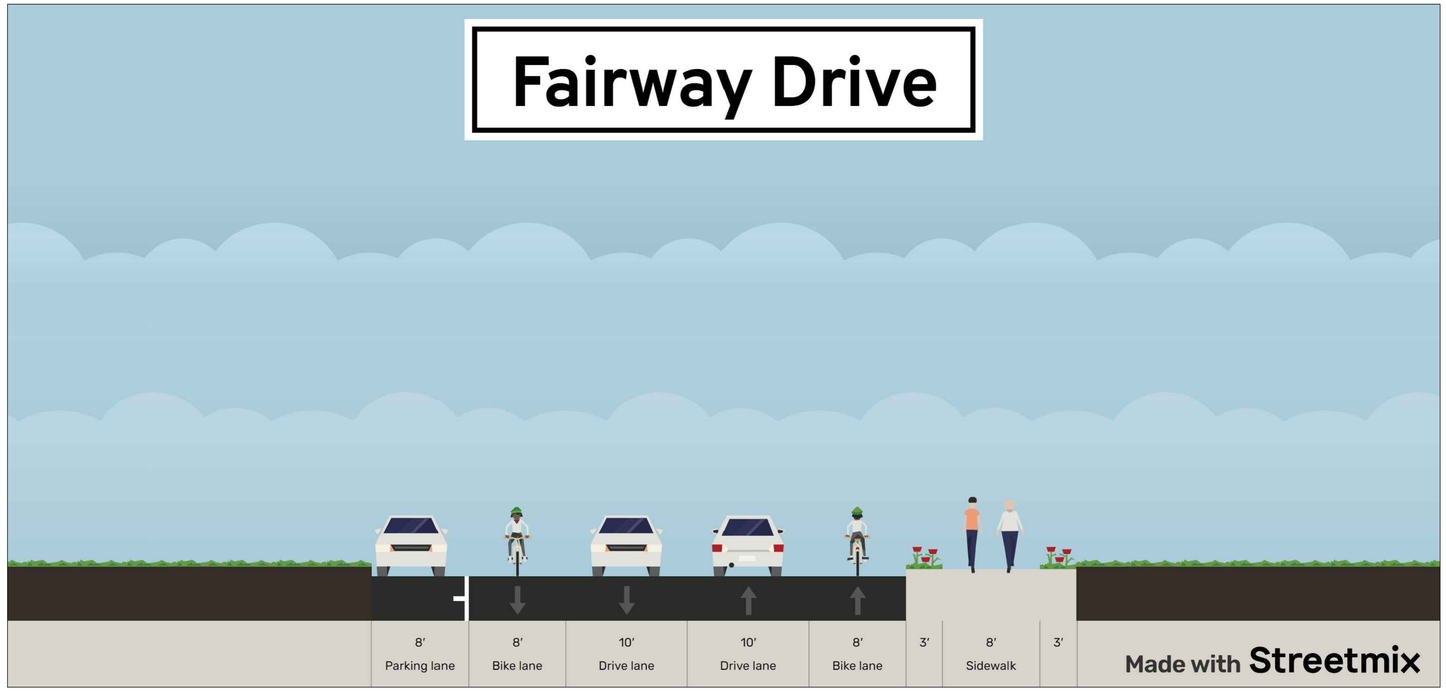


KEY POINTS

SINGLE 10' TRAVEL LANES IN EACH DIRECTION WITH SPEED HUMPS

EAST BOUND
- 8' BIKE/GOLF CART LANE
- 8' MEANDERING WALKWAY WITH VARIABLE WIDTH LANDSCAPE BUFFER, ON BOTH SIDES

WEST BOUND
- 8' BIKE/GOLF CART LANE
- PARKING LANE


EXISTING CURB ON NORTH SIDE OF THE STREET TO REMAIN IN PLACE

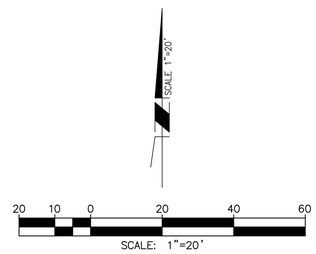


Michael Baker INTERNATIONAL

Indian Wells Safer Street
Concept Plan
Fairway Drive
SHEET 5 of 9

PLAN VIEW

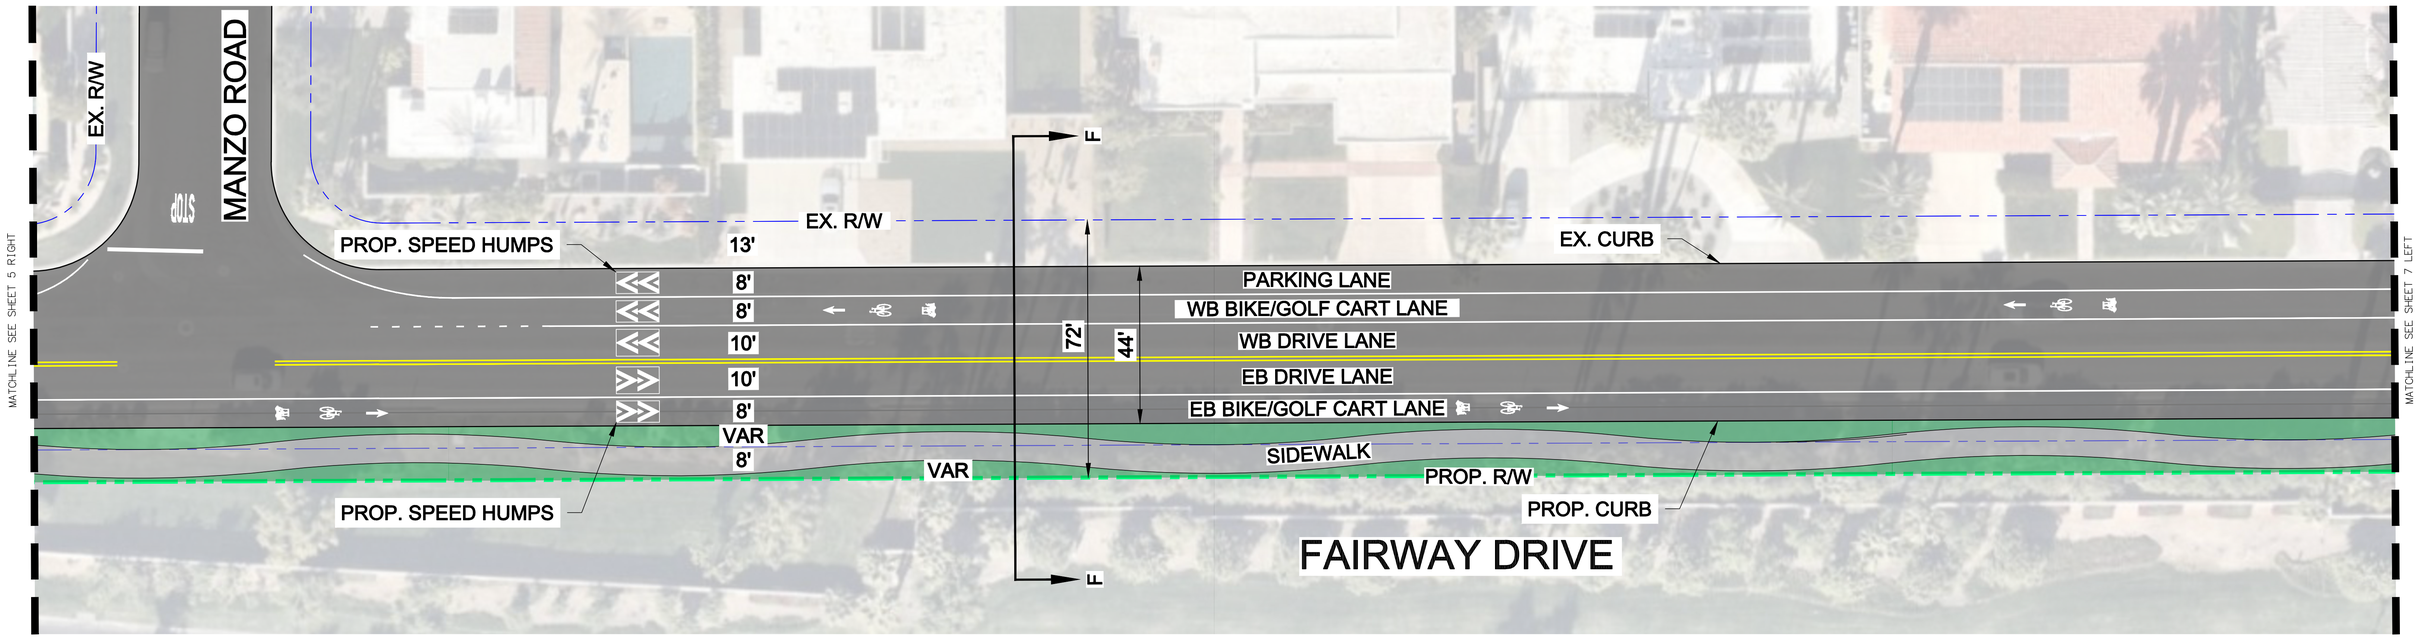

SECTION F-F

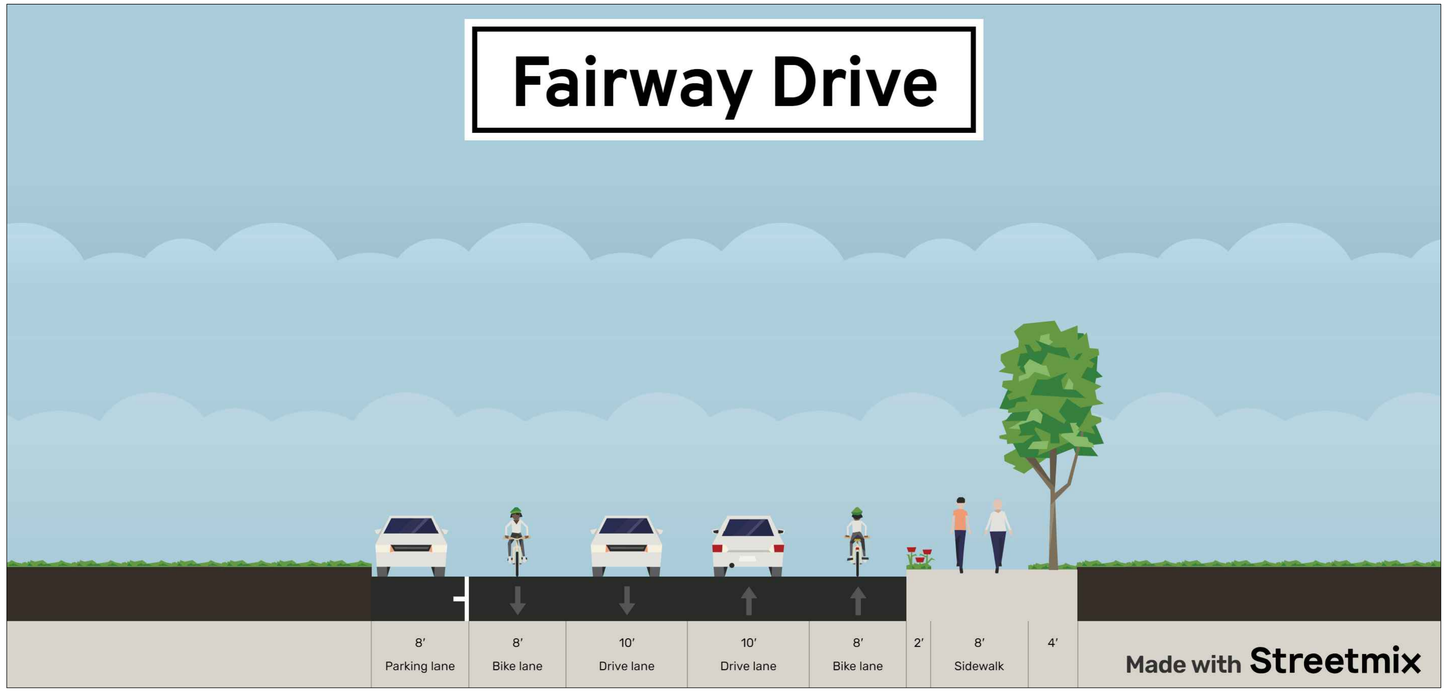


KEY POINTS

SINGLE 10' TRAVEL LANES IN EACH DIRECTION WITH SPEED HUMPS

EAST BOUND
- 8' BIKE/GOLF CART LANE
- 8' MEANDERING WALKWAY WITH VARIABLE WIDTH LANDSCAPE BUFFER, ON BOTH SIDES

WEST BOUND
- 8' BIKE/GOLF CART LANE
- PARKING LANE

EXISTING CURB ON NORTH SIDE OF THE STREET TO REMAIN IN PLACE

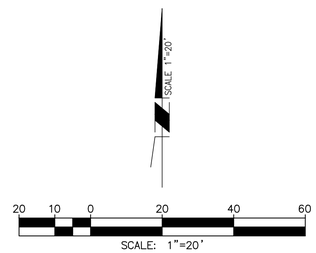


Michael Baker INTERNATIONAL


Indian Wells Safer Street
Concept Plan
Fairway Drive
SHEET 6 of 9

C:\USERS\PUBLIC\MBIPW\2W\D0162712\202121-CONCEPT-PHASE 1-FAIRWAY DRIVE.DWG MELENDEZ, ANGEL 12/4/2024 5:27 PM

PLAN VIEW

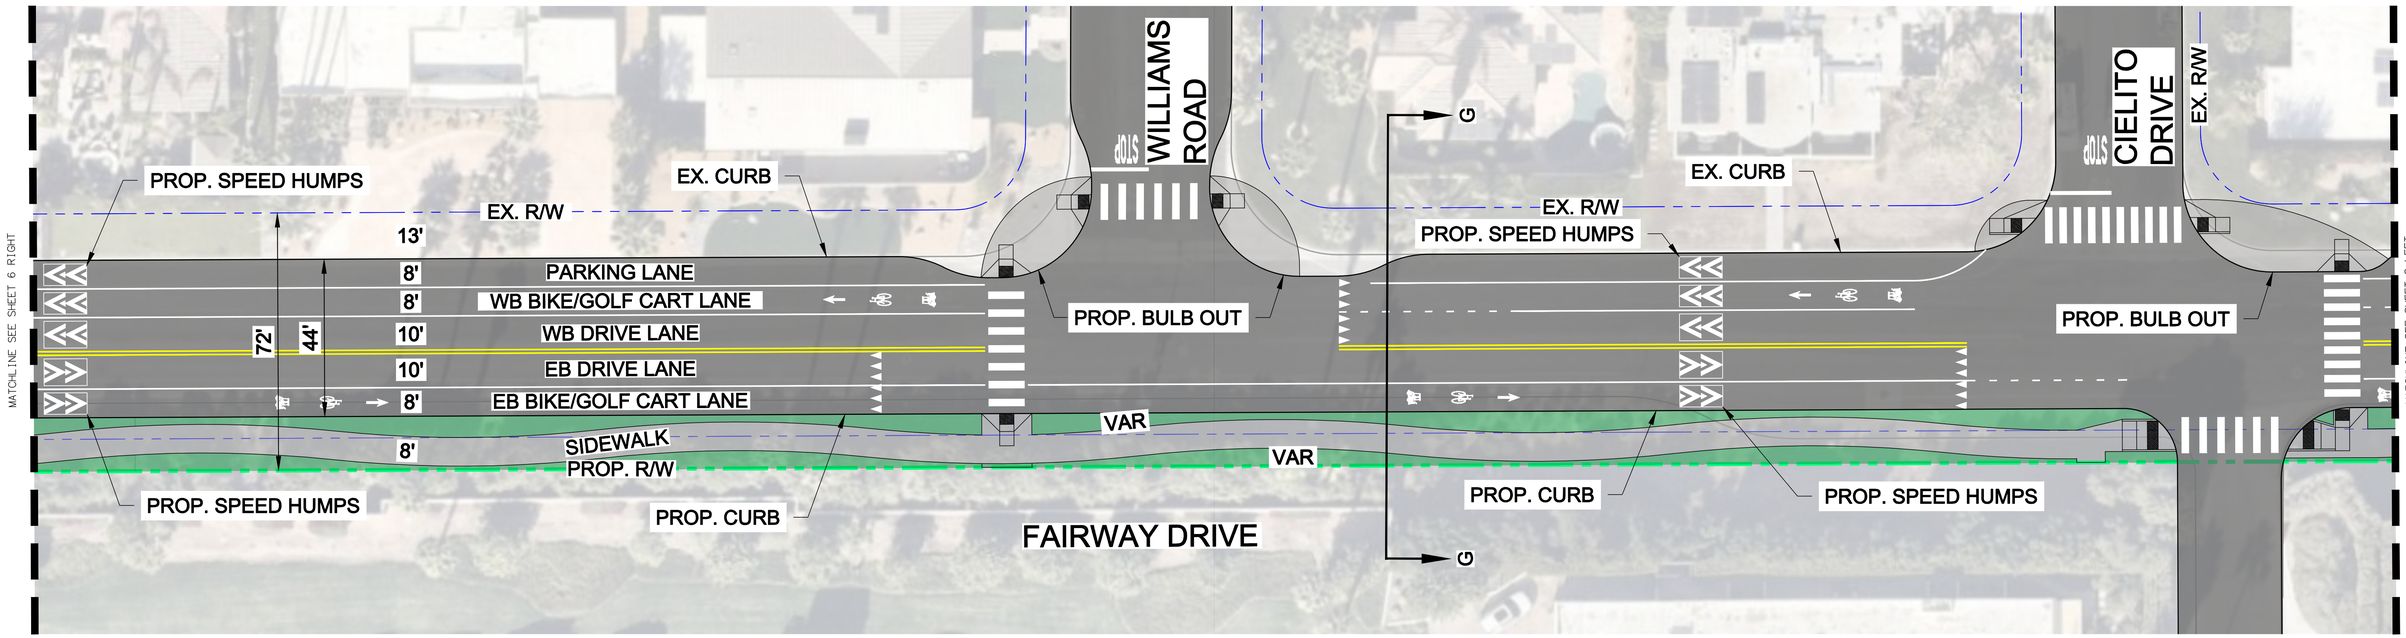

SECTION G-G

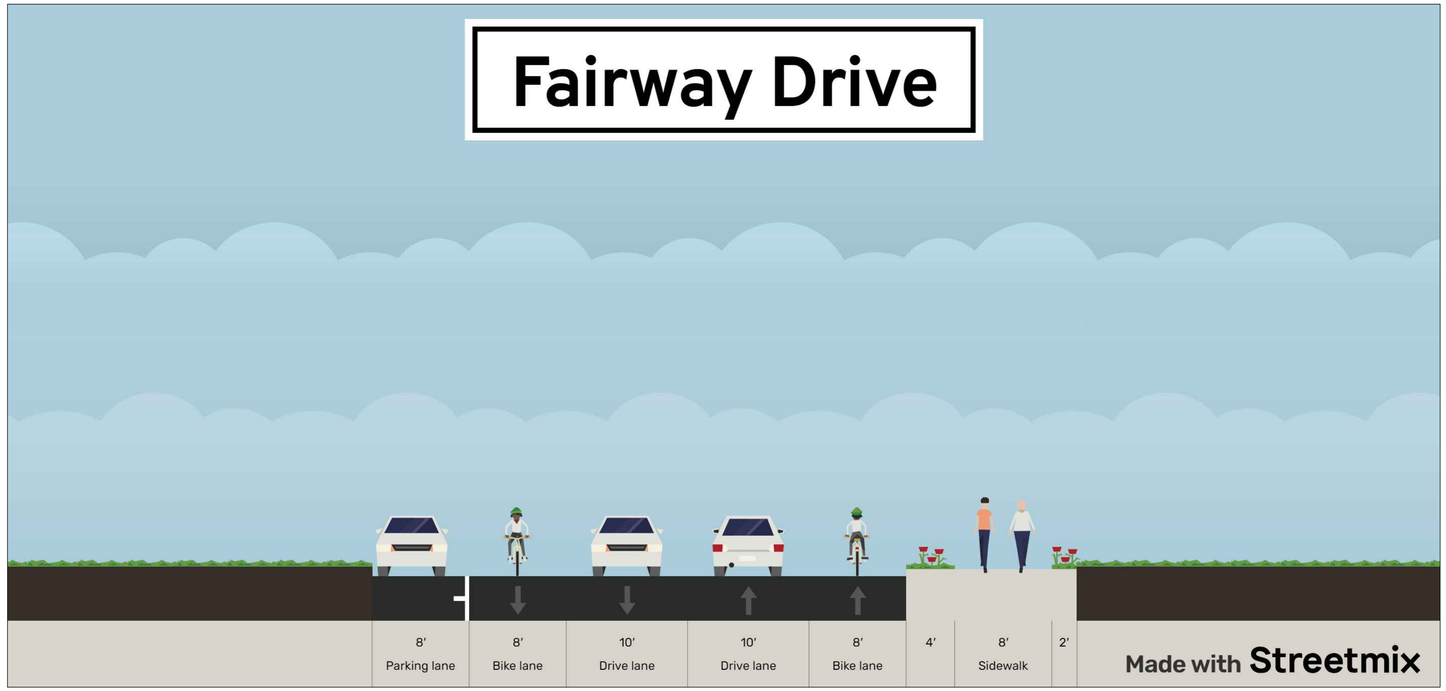


KEY POINTS

SINGLE 10' TRAVEL LANES IN EACH DIRECTION WITH SPEED HUMPS

EAST BOUND
- 8' BIKE/GOLF CART LANE
- 8' MEANDERING WALKWAY WITH VARIABLE WIDTH LANDSCAPE BUFFER, ON BOTH SIDES

WEST BOUND
- 8' BIKE/GOLF CART LANE
- PARKING LANE


EXISTING CURB ON NORTH SIDE OF THE STREET TO REMAIN IN PLACE

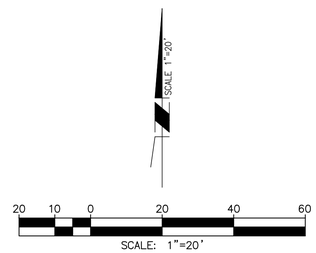


Michael Baker INTERNATIONAL

Indian Wells Safer Street
Concept Plan
Fairway Drive
SHEET 7 of 9

PLAN VIEW

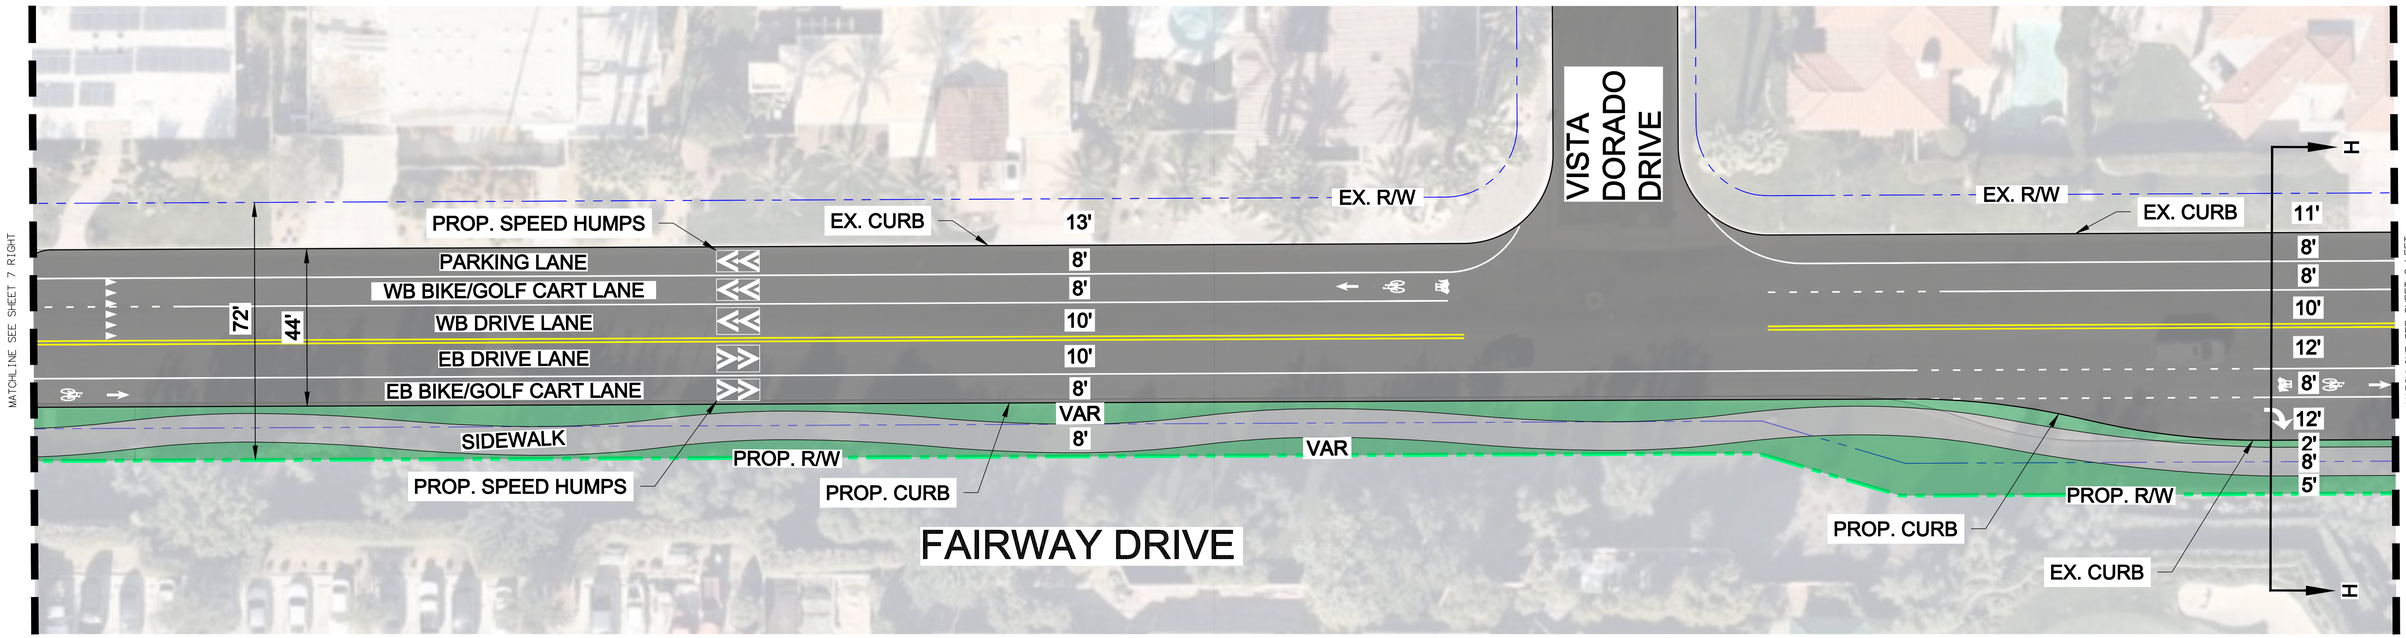

SECTION H-H

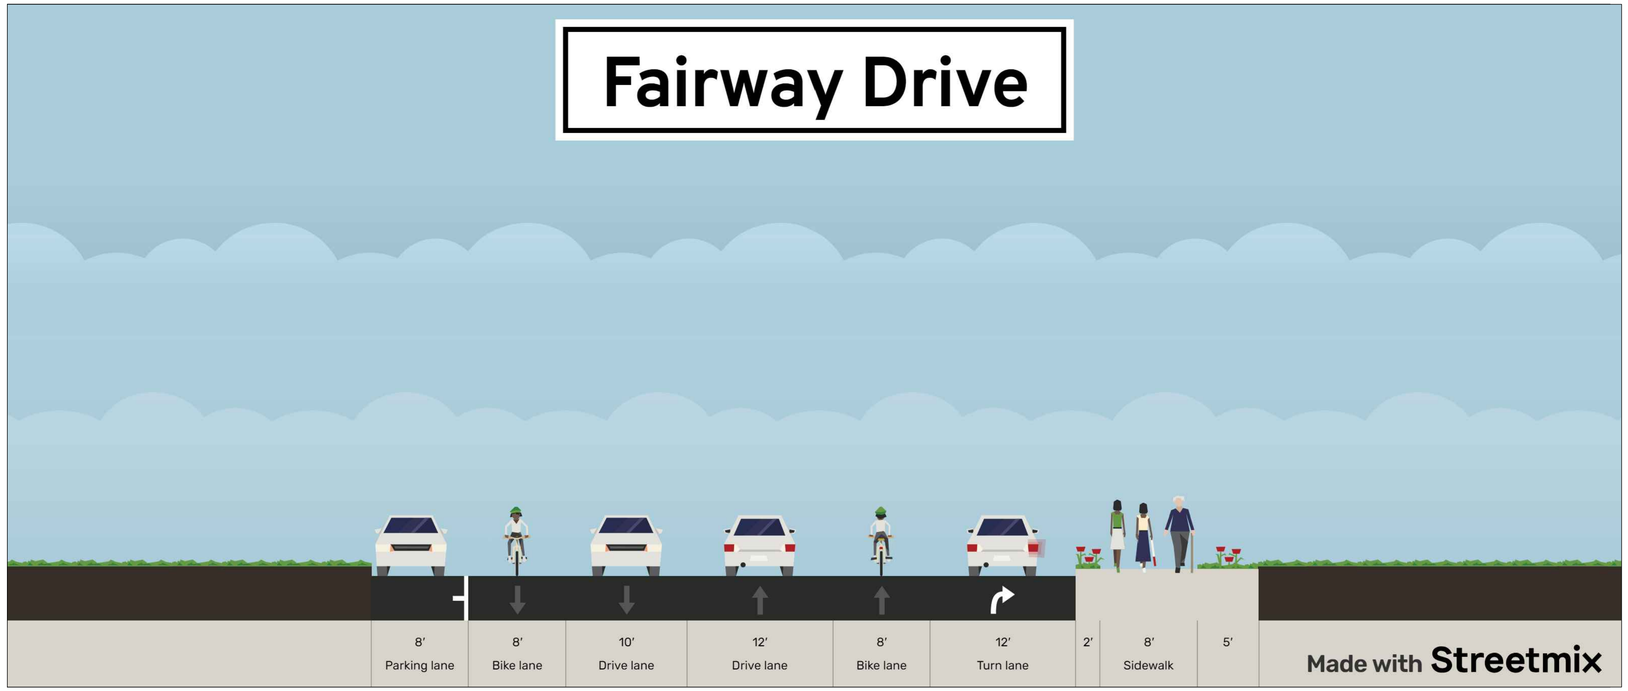


KEY POINTS

SINGLE 10' TRAVEL LANES IN EACH DIRECTION WITH SPEED HUMPS

EAST BOUND
- 8' BIKE/GOLF CART LANE
- 8' MEANDERING WALKWAY WITH VARIABLE WIDTH LANDSCAPE BUFFER, ON BOTH SIDES

WEST BOUND
- 8' BIKE/GOLF CART LANE
- PARKING LANE


EXISTING CURB ON NORTH SIDE OF THE STREET TO REMAIN IN PLACE

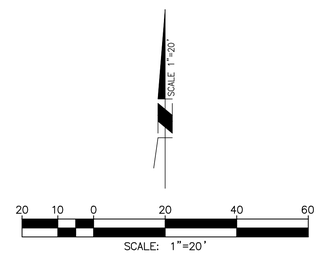

Michael Baker INTERNATIONAL

Indian Wells Safer Street
Concept Plan
Fairway Drive
SHEET 8 of 9

PLAN VIEW

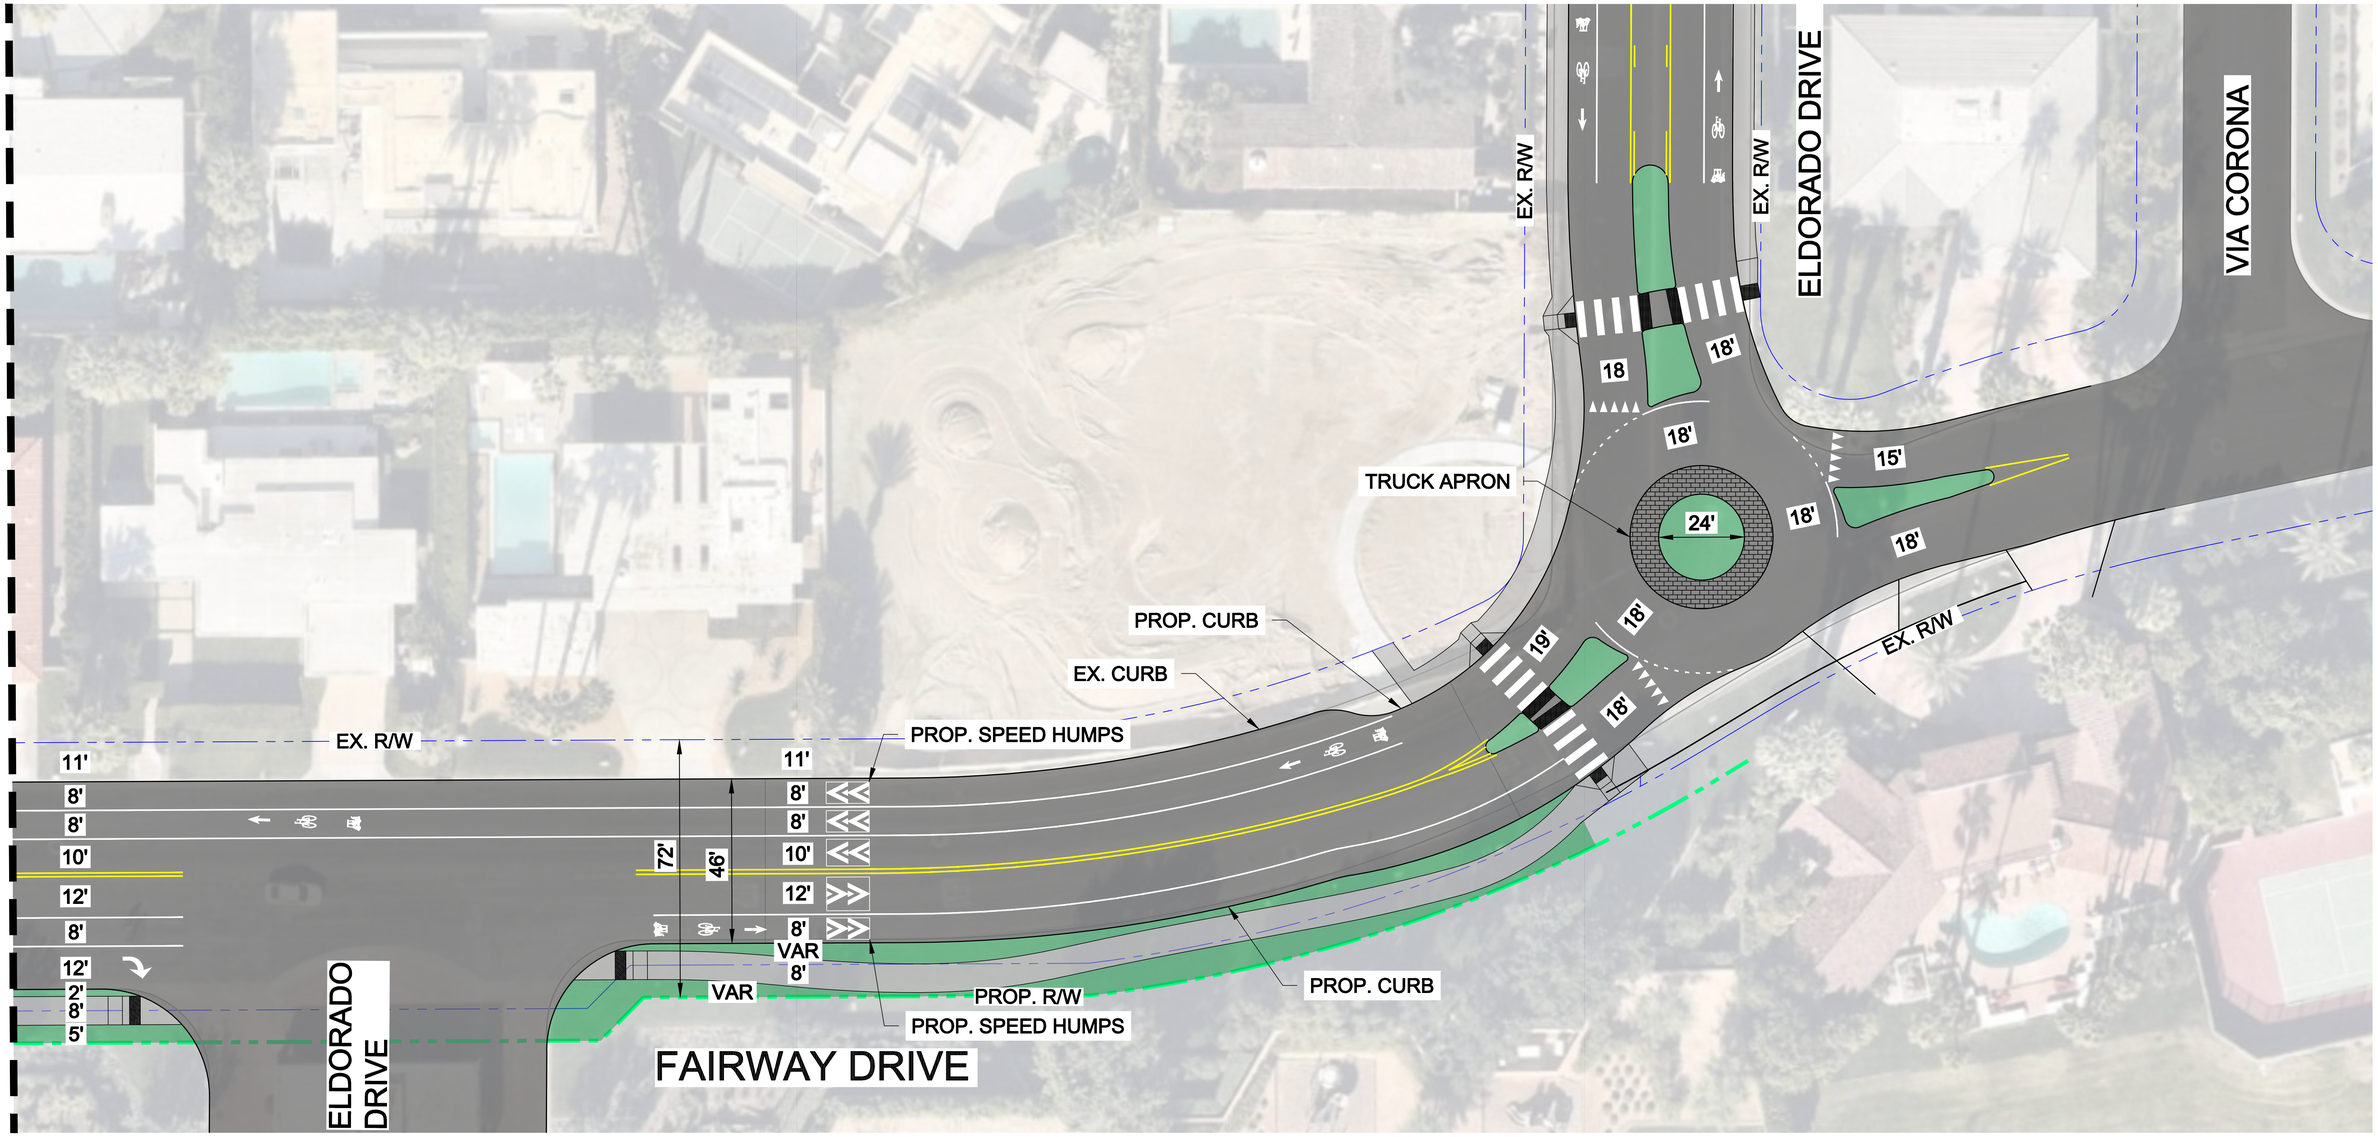

SCALE 1"=20'

20 10 0 20 40 60

SCALE: 1"=20'

Michael Baker INTERNATIONAL

Indian Wells Safer Street
Concept Plan
Fairway Drive

C:\USERS\PUBLIC\MBIPW\2W\D0162712\202121-CONCEPT-PHASE 1-FAIRWAY DRIVE.DWG MELENDEZ, ANGEL 12/4/2024 5:28 PM