
ATTACHMENT #7

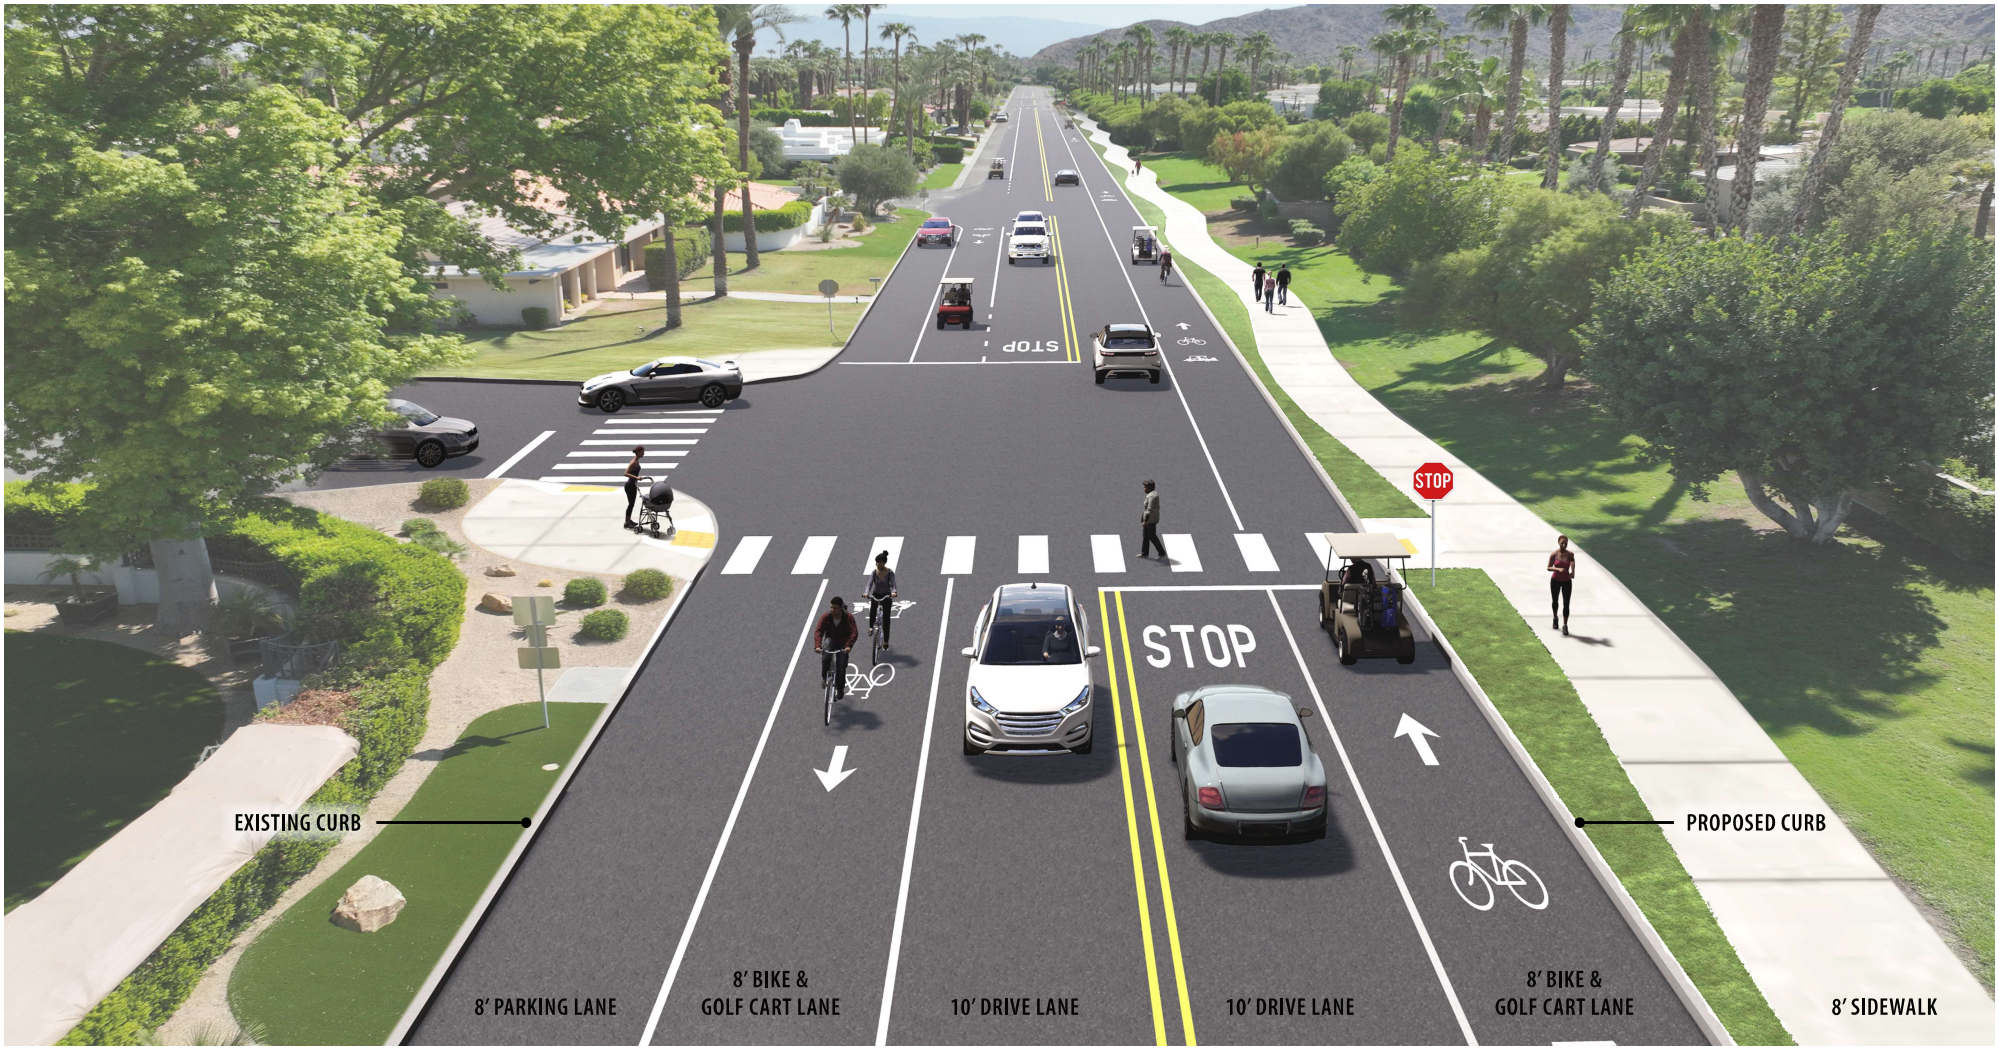

FAIRWAY DRIVE PROPOSED STREET IMPROVEMENTS

MAY 22, 2025

Michael Baker INTERNATIONAL

COMMUNITY WORKS DESIGN GROUP

INDIAN WELLS SAFER STREETS